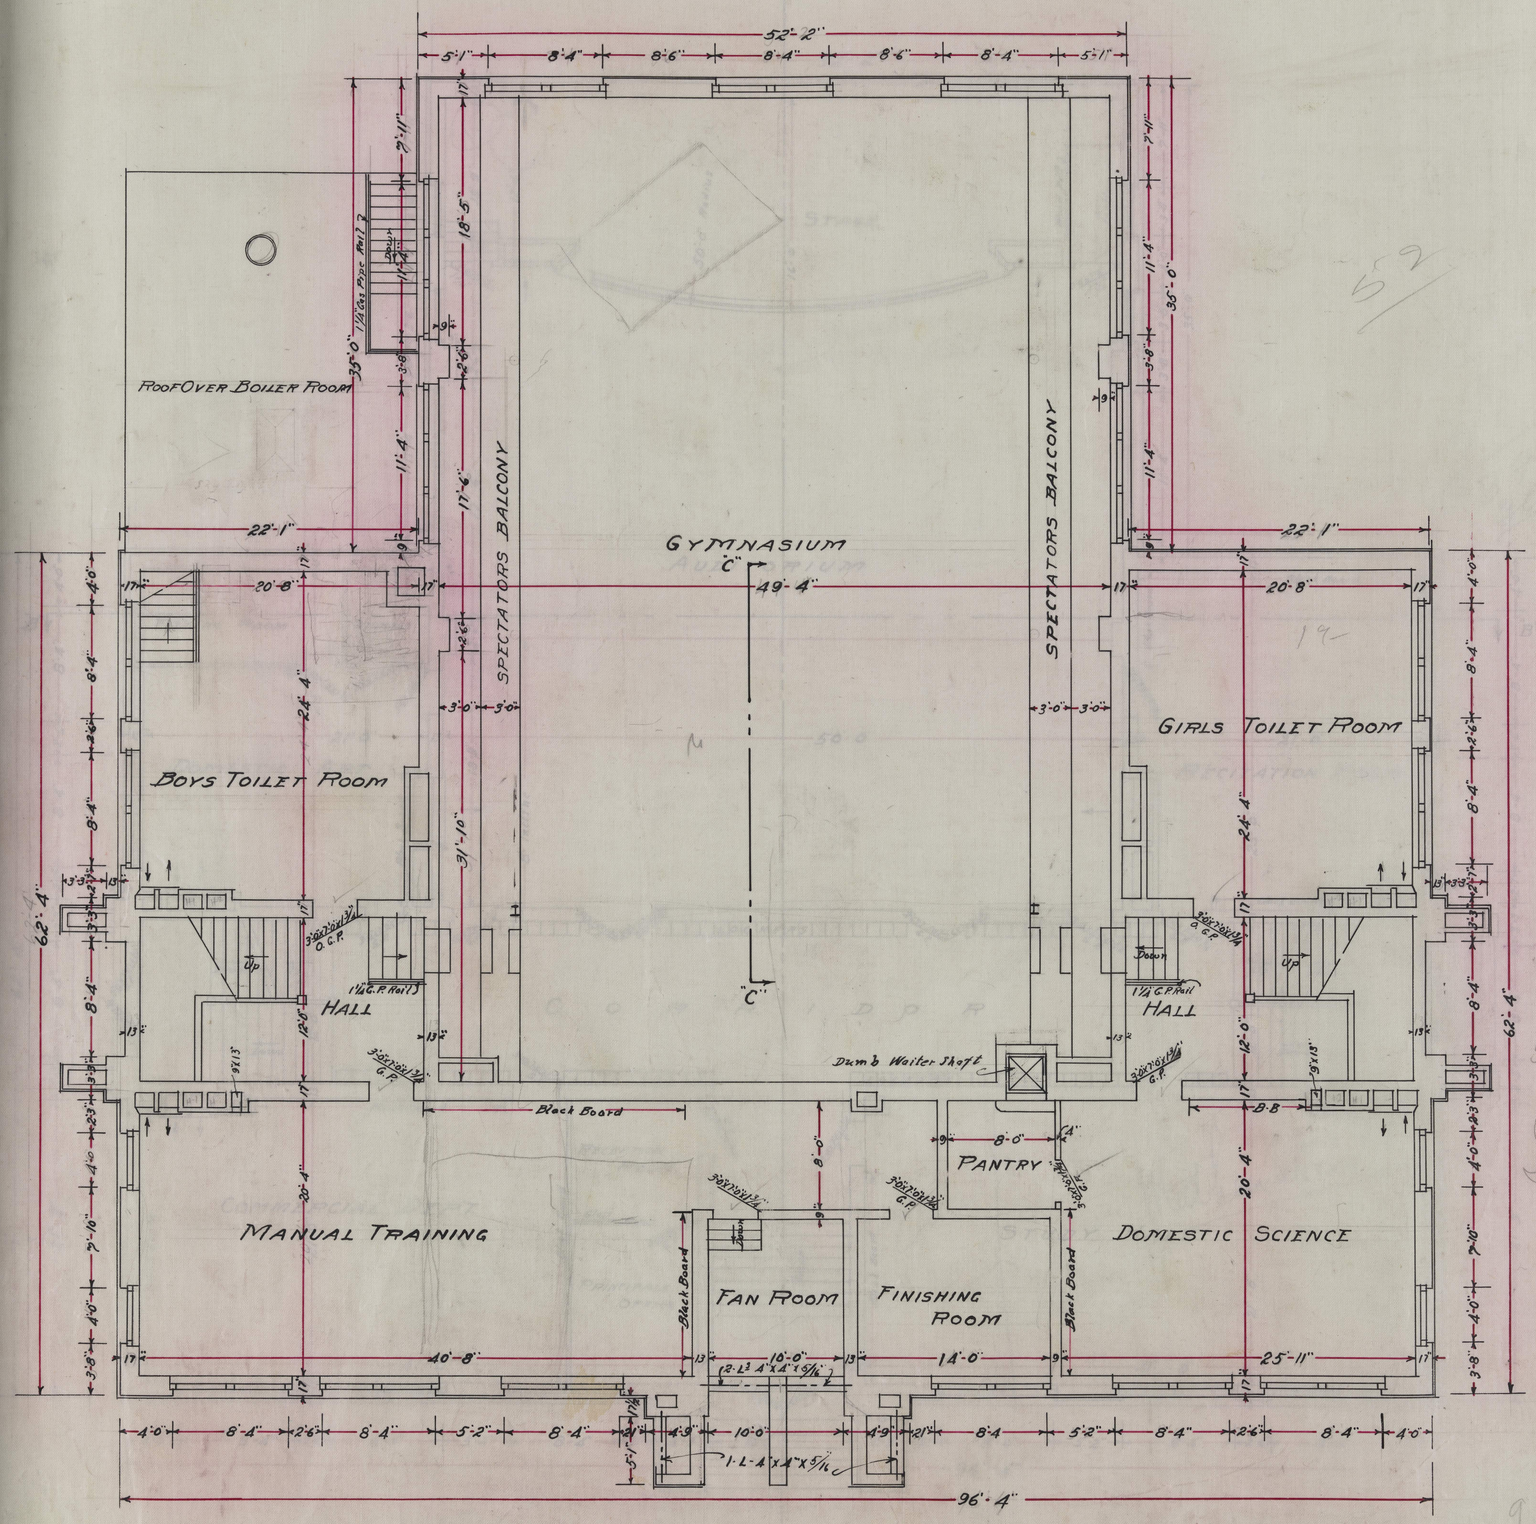

GROUND FLOOR PLAN

Scale: 1/8"=1'0"