MASONRY

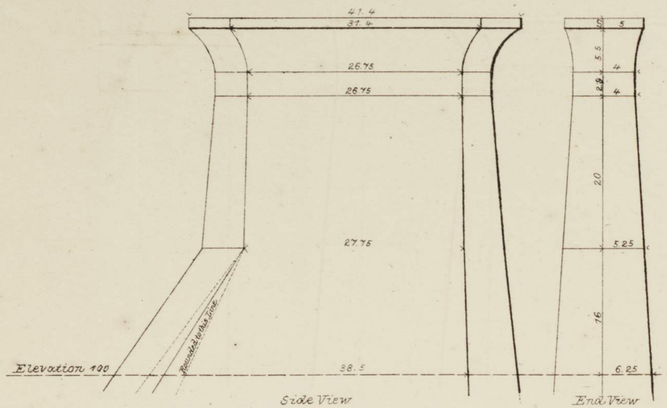

EIGHT FOOT PIER.

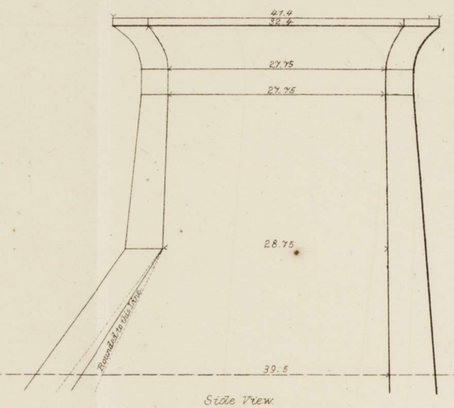

SEVEN FOOT PIER.

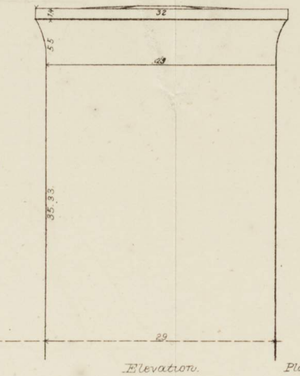

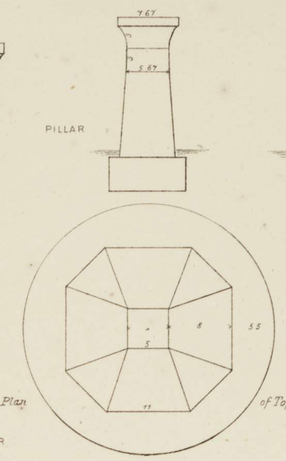

PIVOT PIER

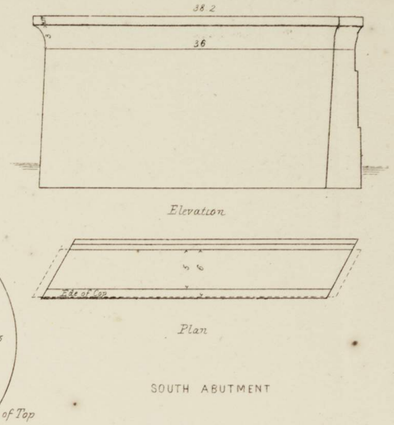

SOUTH ABUTMENT

TEMPORARY DRAW PROTECTION.

(Used as False-Works for raising the Iron Superstructure.)

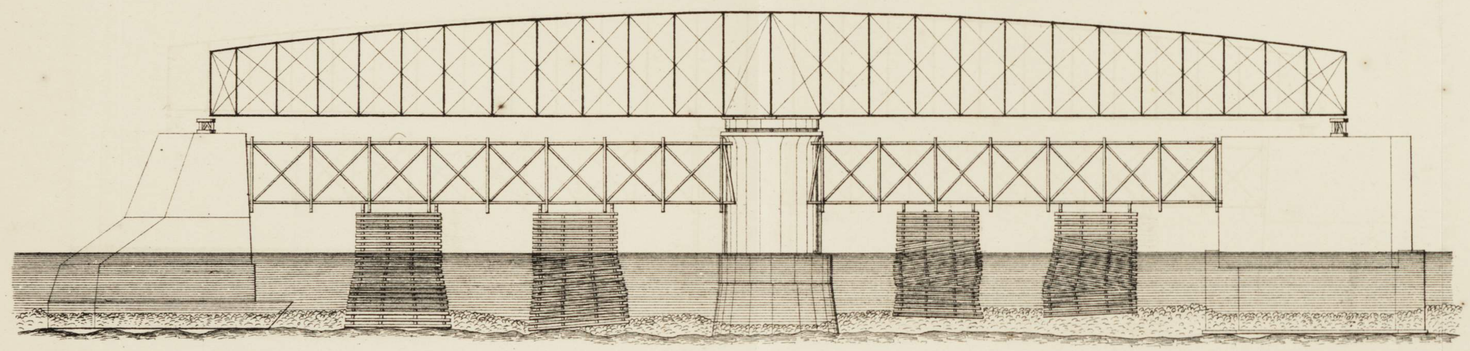

Scale of Feet.

Masonry 0 5 10 15 20 30

Falseworks 0 5 10 15 20 30 40 50 60 70 80

FALSE WORKS USED IN RAISING SUPERSTRUCTURE.

BETWEEN PIERS 3 & 4.

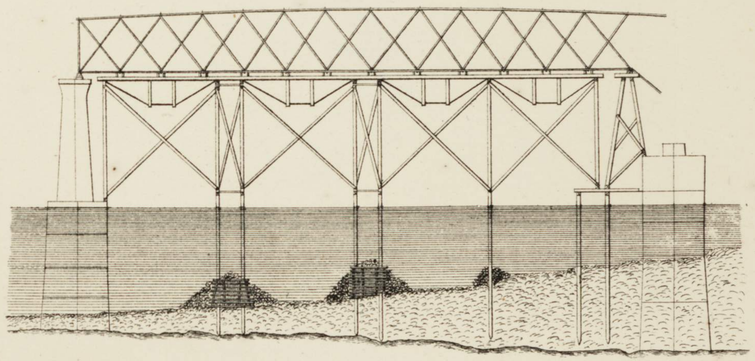

D. Van Nostrand, Publisher, N.Y.

MAYER & MERKEL, 141 FULTON ST. NEW YORK.