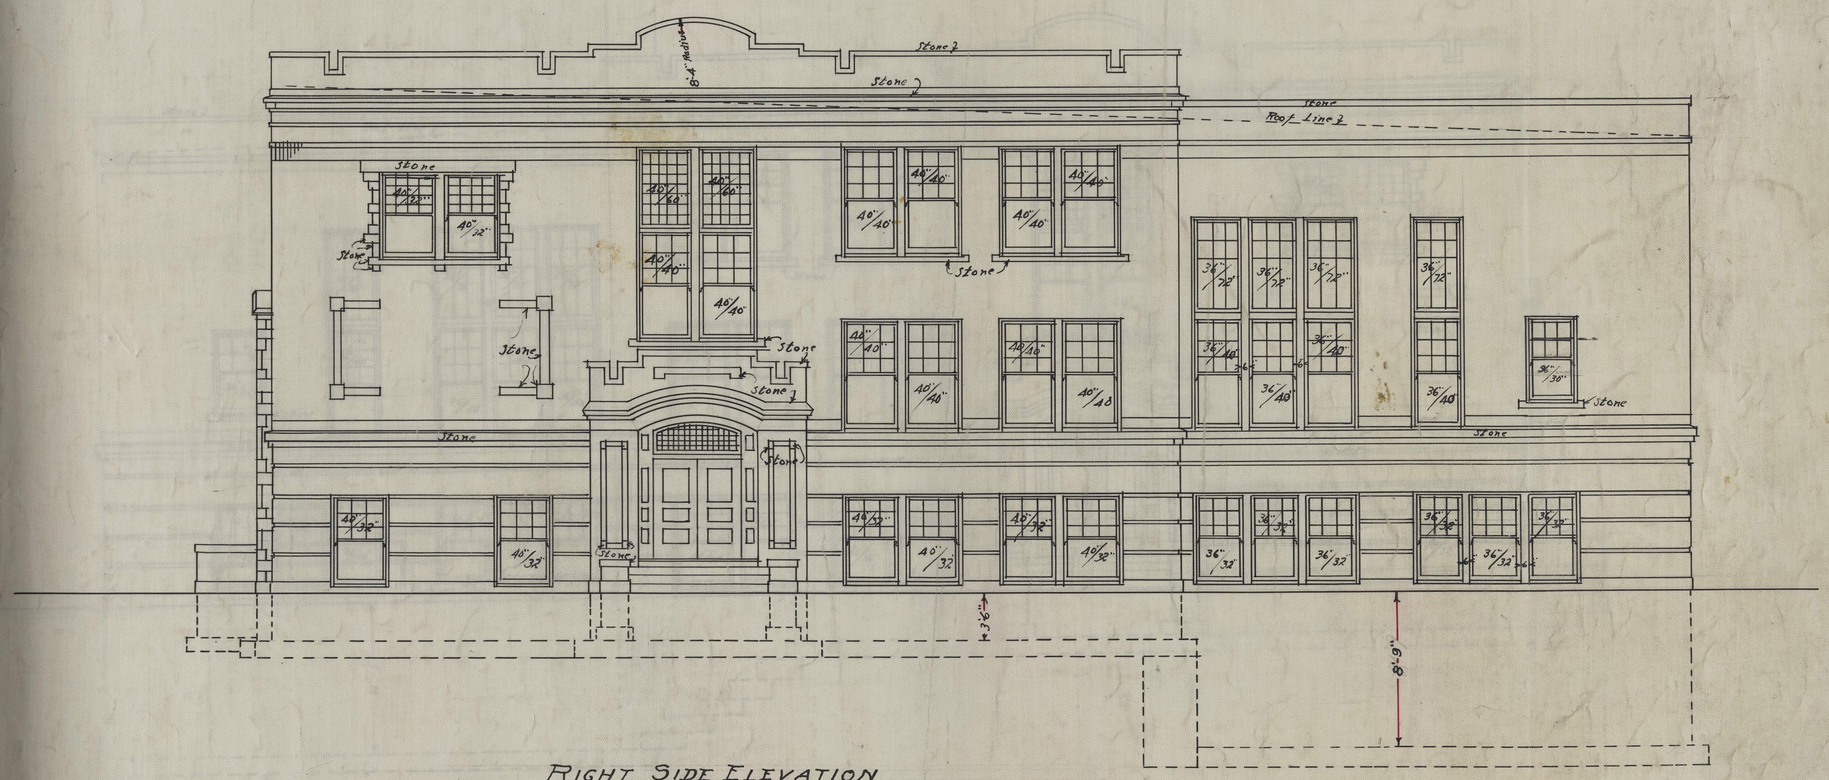

RIGHT SIDE ELEVATION

scale; 1/8"=1'-0"

92X

PLANS OF RURAL HIGH SCHOOL BUILDING, TO BE ERECTED AT DESOTO, KANSAS.	PLAN No. 307
THOS. W. WILLIAMSON & CO. ARCHITECTS TOPEKA, KANSAS.	SHEET 1

323/19

inches
centimeters
D50 Illuminant, 2 degree observer
Density
Don Williams
All values are batch averages
M000936