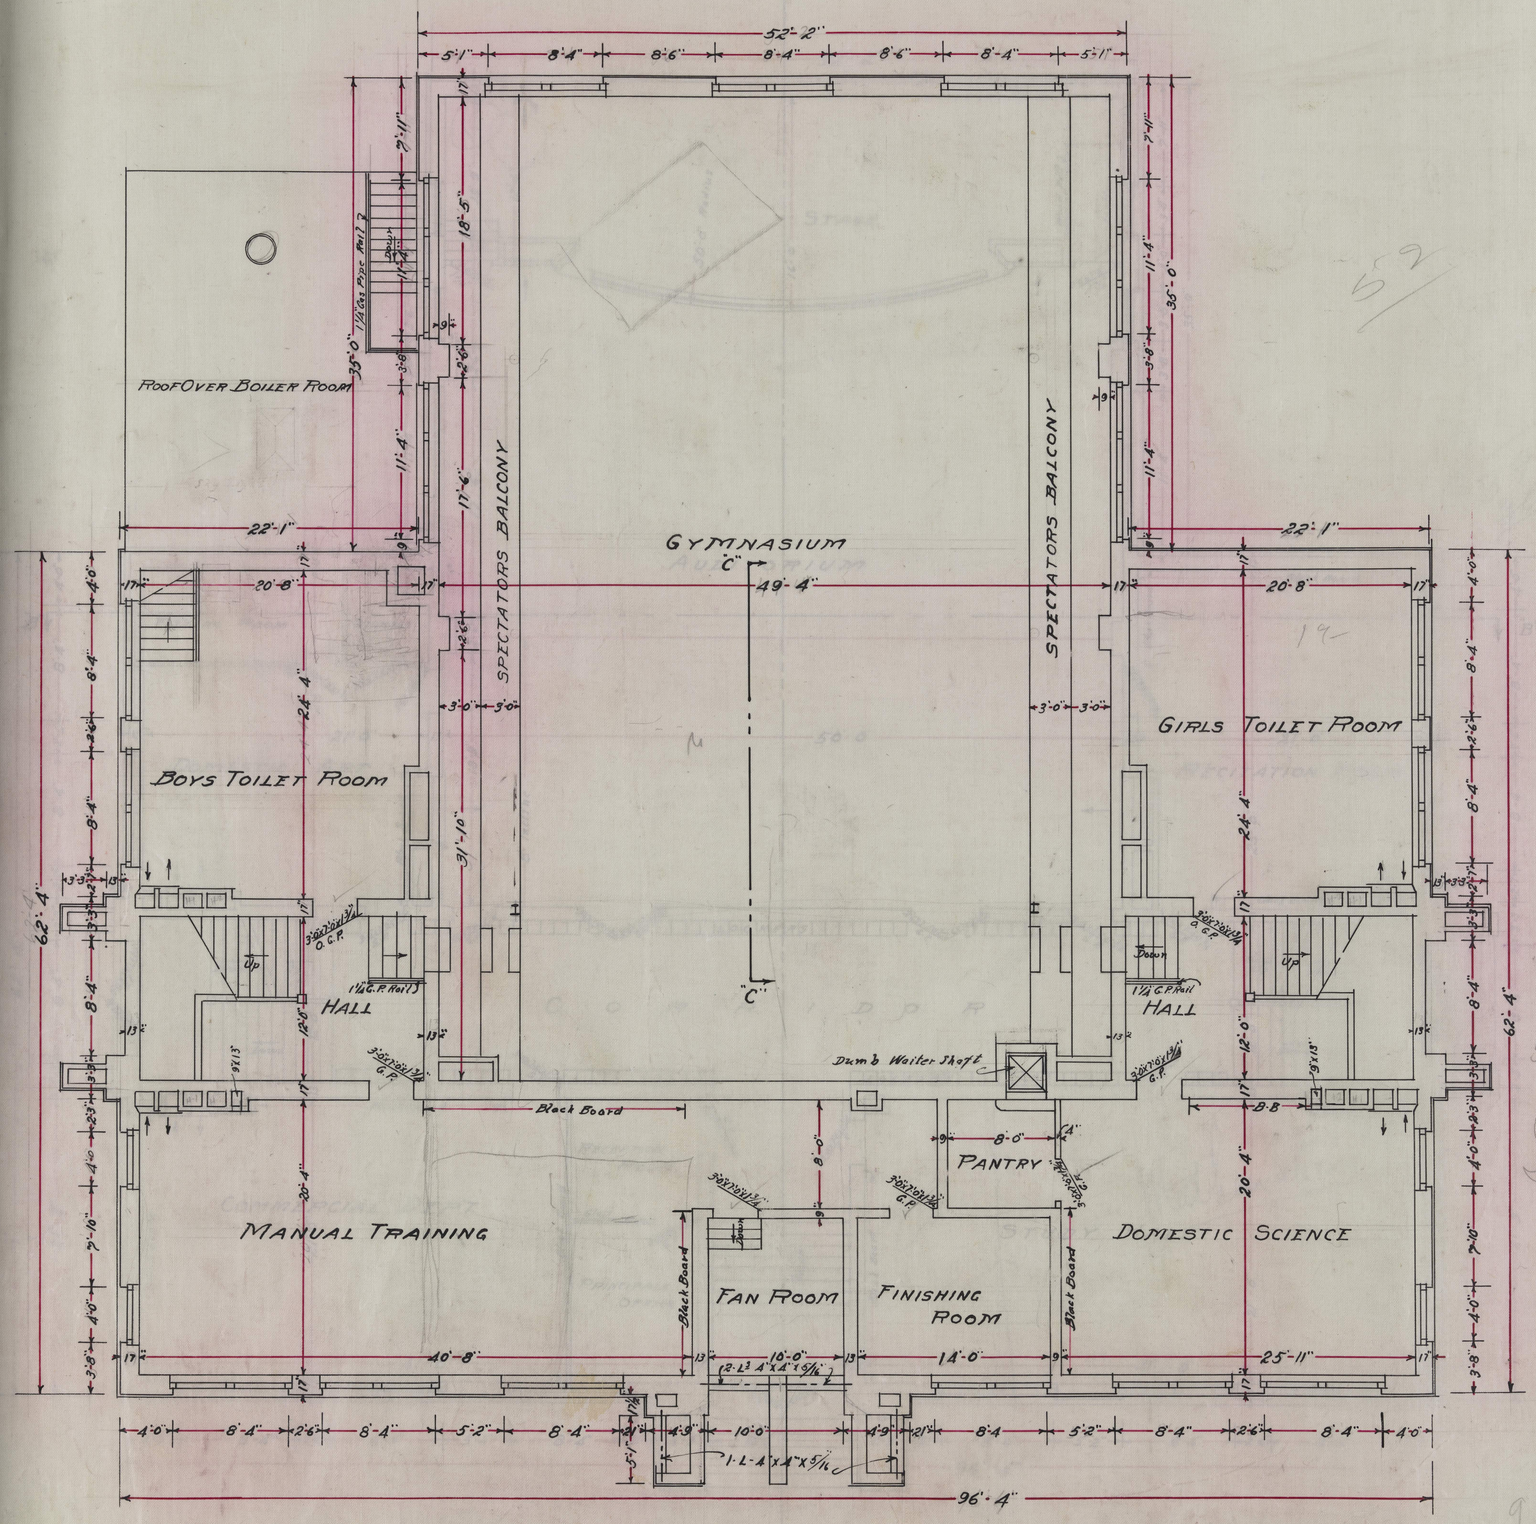

GROUND FLOOR PLAN

Scale: 1/8"=1'-0"