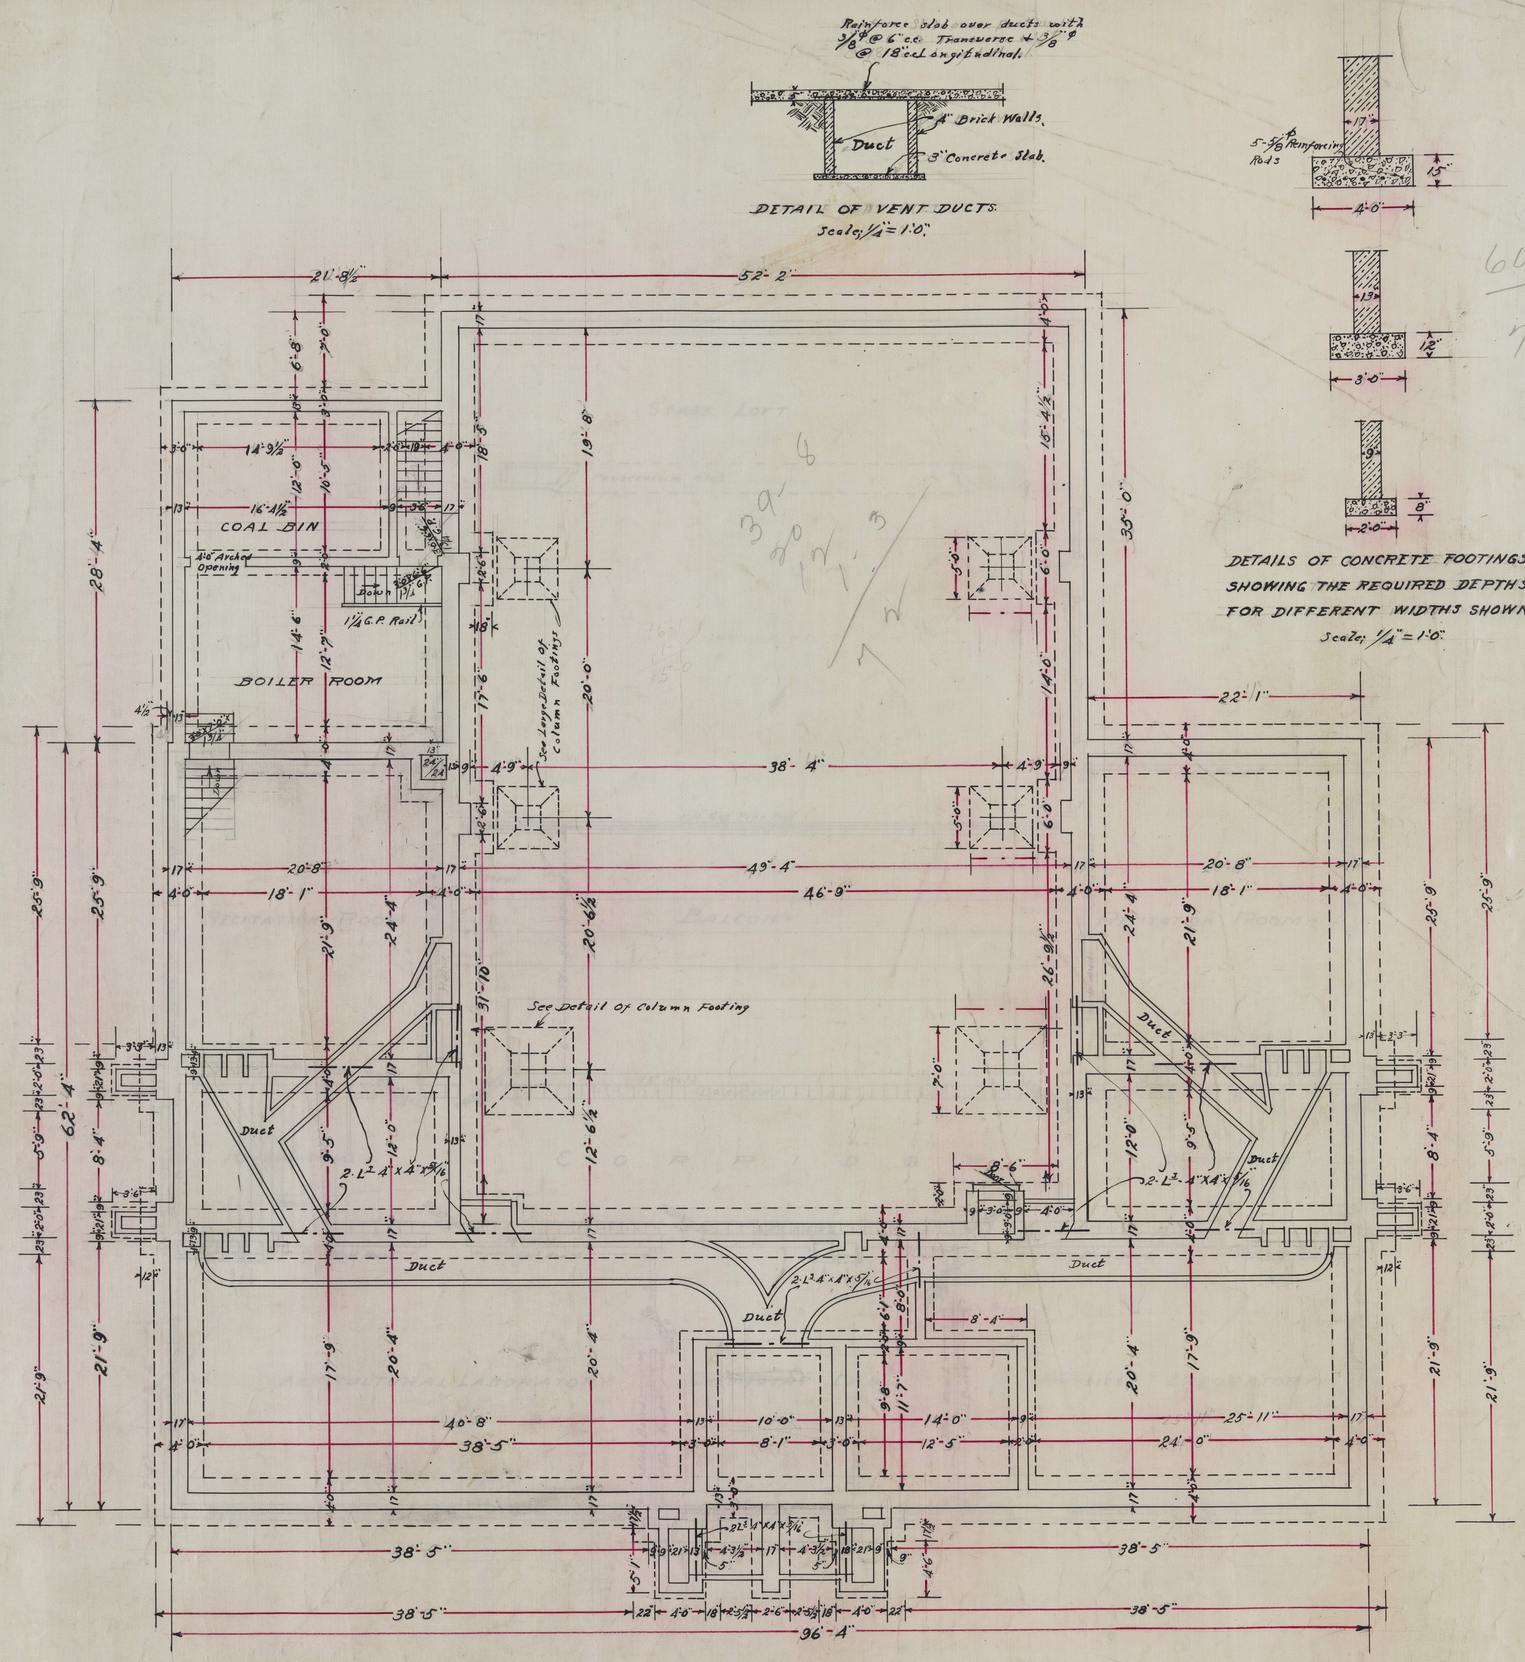

FOOTING AND FOUNDATION PLAN

Scale; 1/8" = 1'-0"

PLANS OF RURAL HIGH SCHOOL BUILDING TO BE ERECTED AT DE SOTO, KANS.	PLAN No. 307
THOS. W. WILLIAMSON & CO. ARCHITECTS TOPEKA, KANSAS.	SHEET 4

M000936