15 P 30

15 P 30

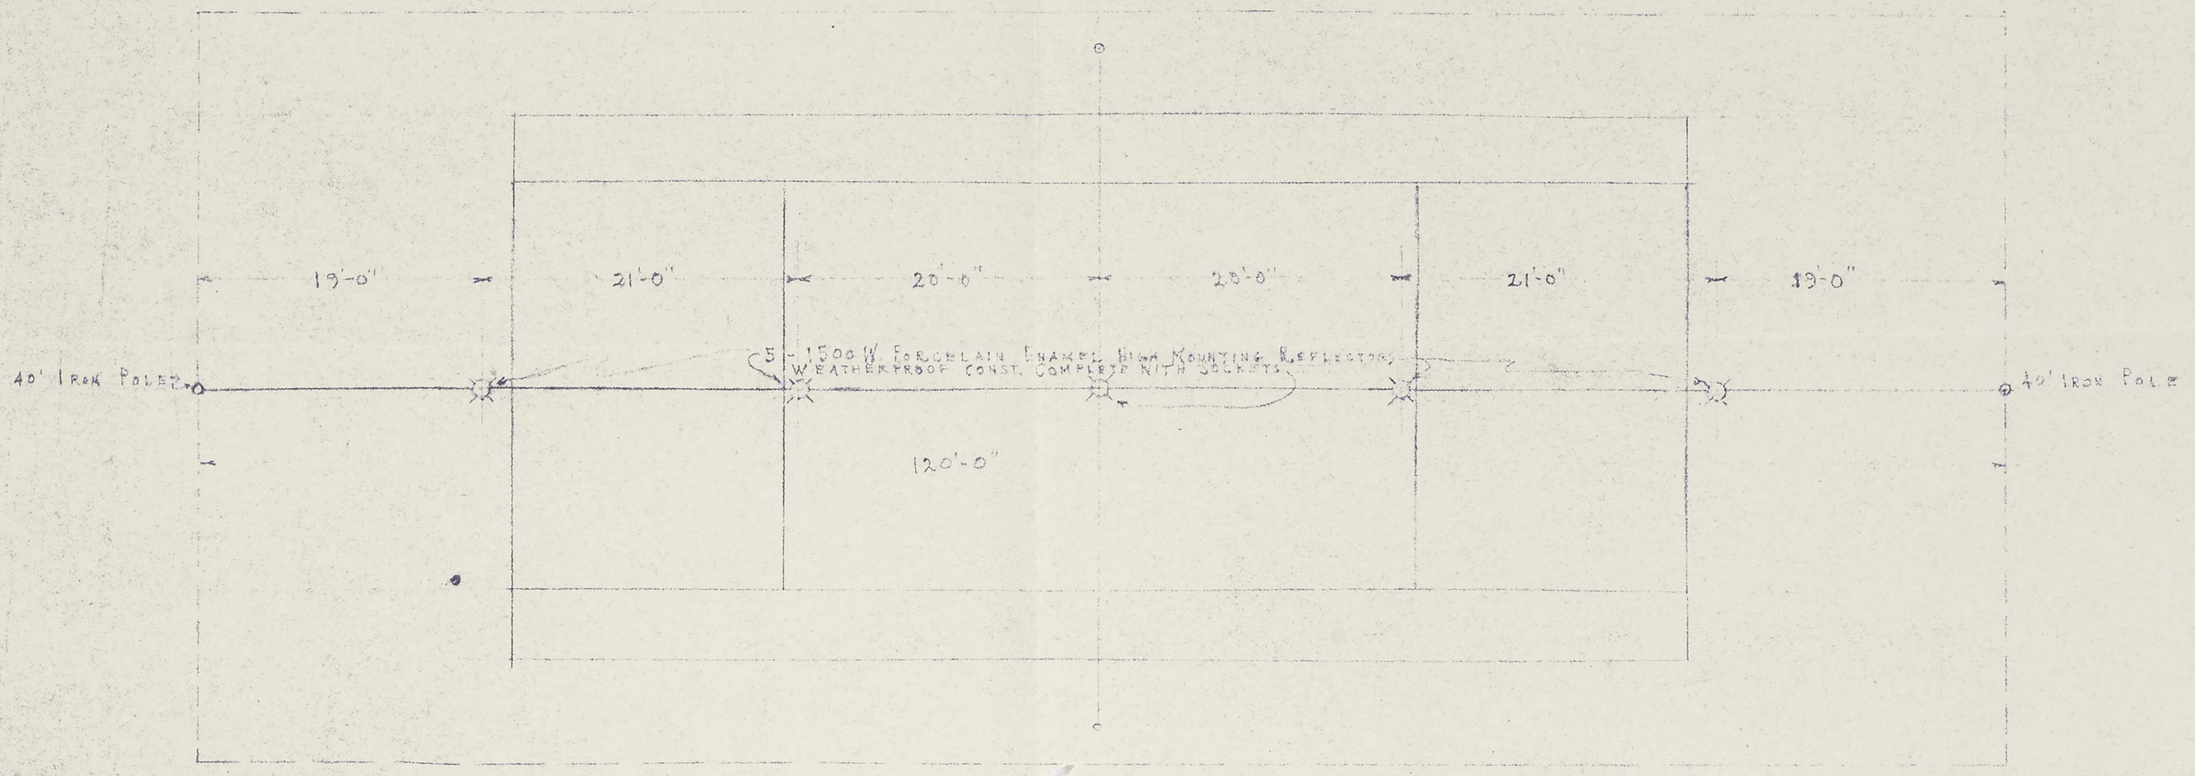

PLAN

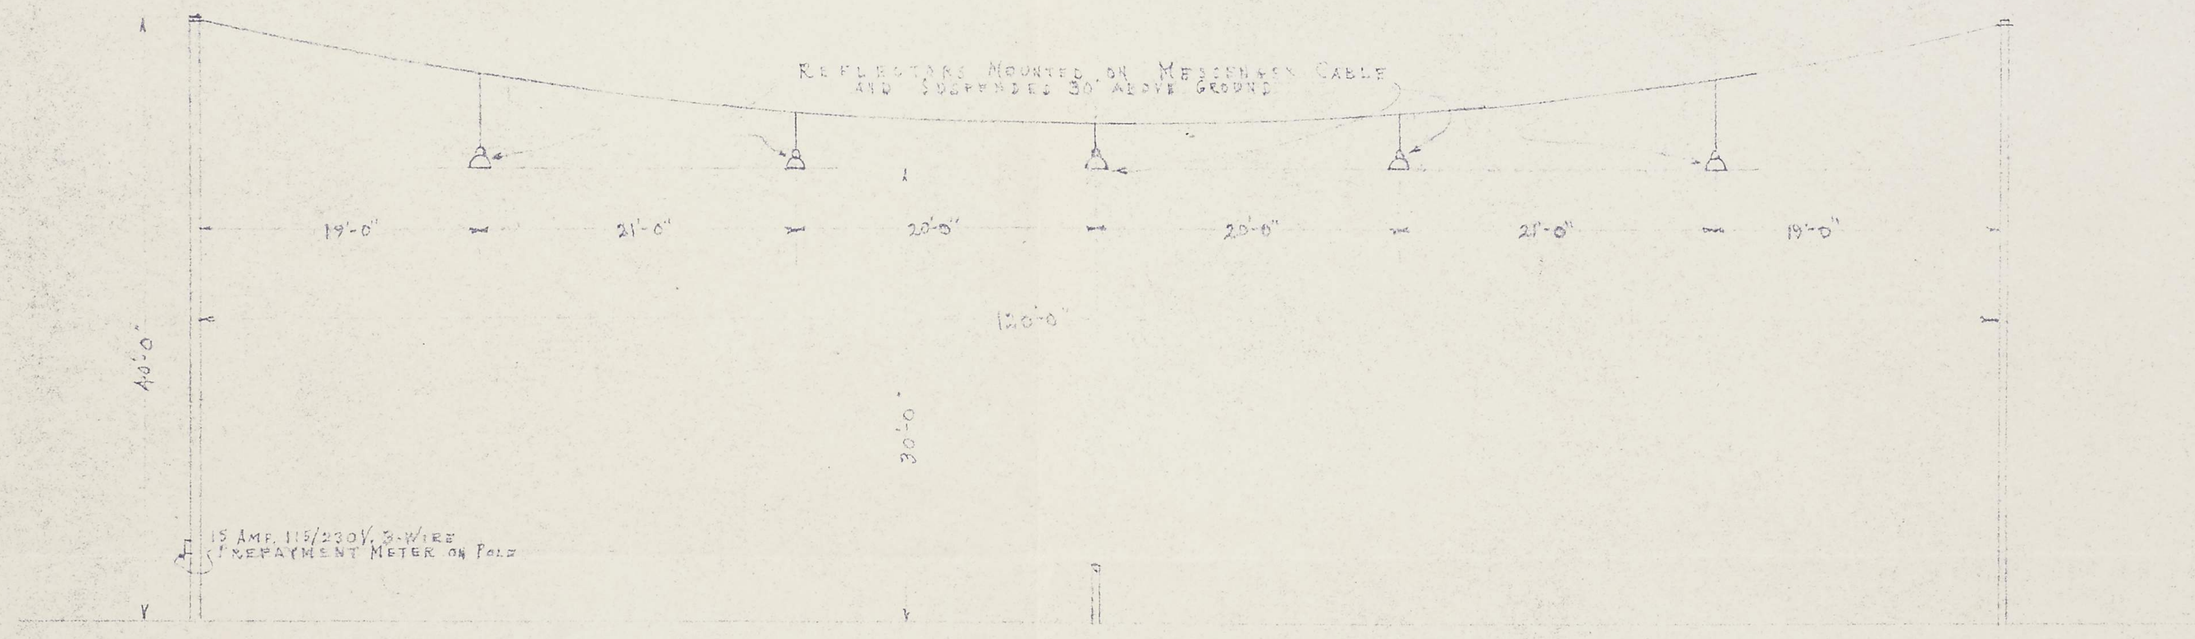

ELEVATION

PLAN FOR FLOODLIGHTING TENNIS COURTS

SCALE ~ 1" = 10'

K 5-31-40

15 P 30

15 P 30