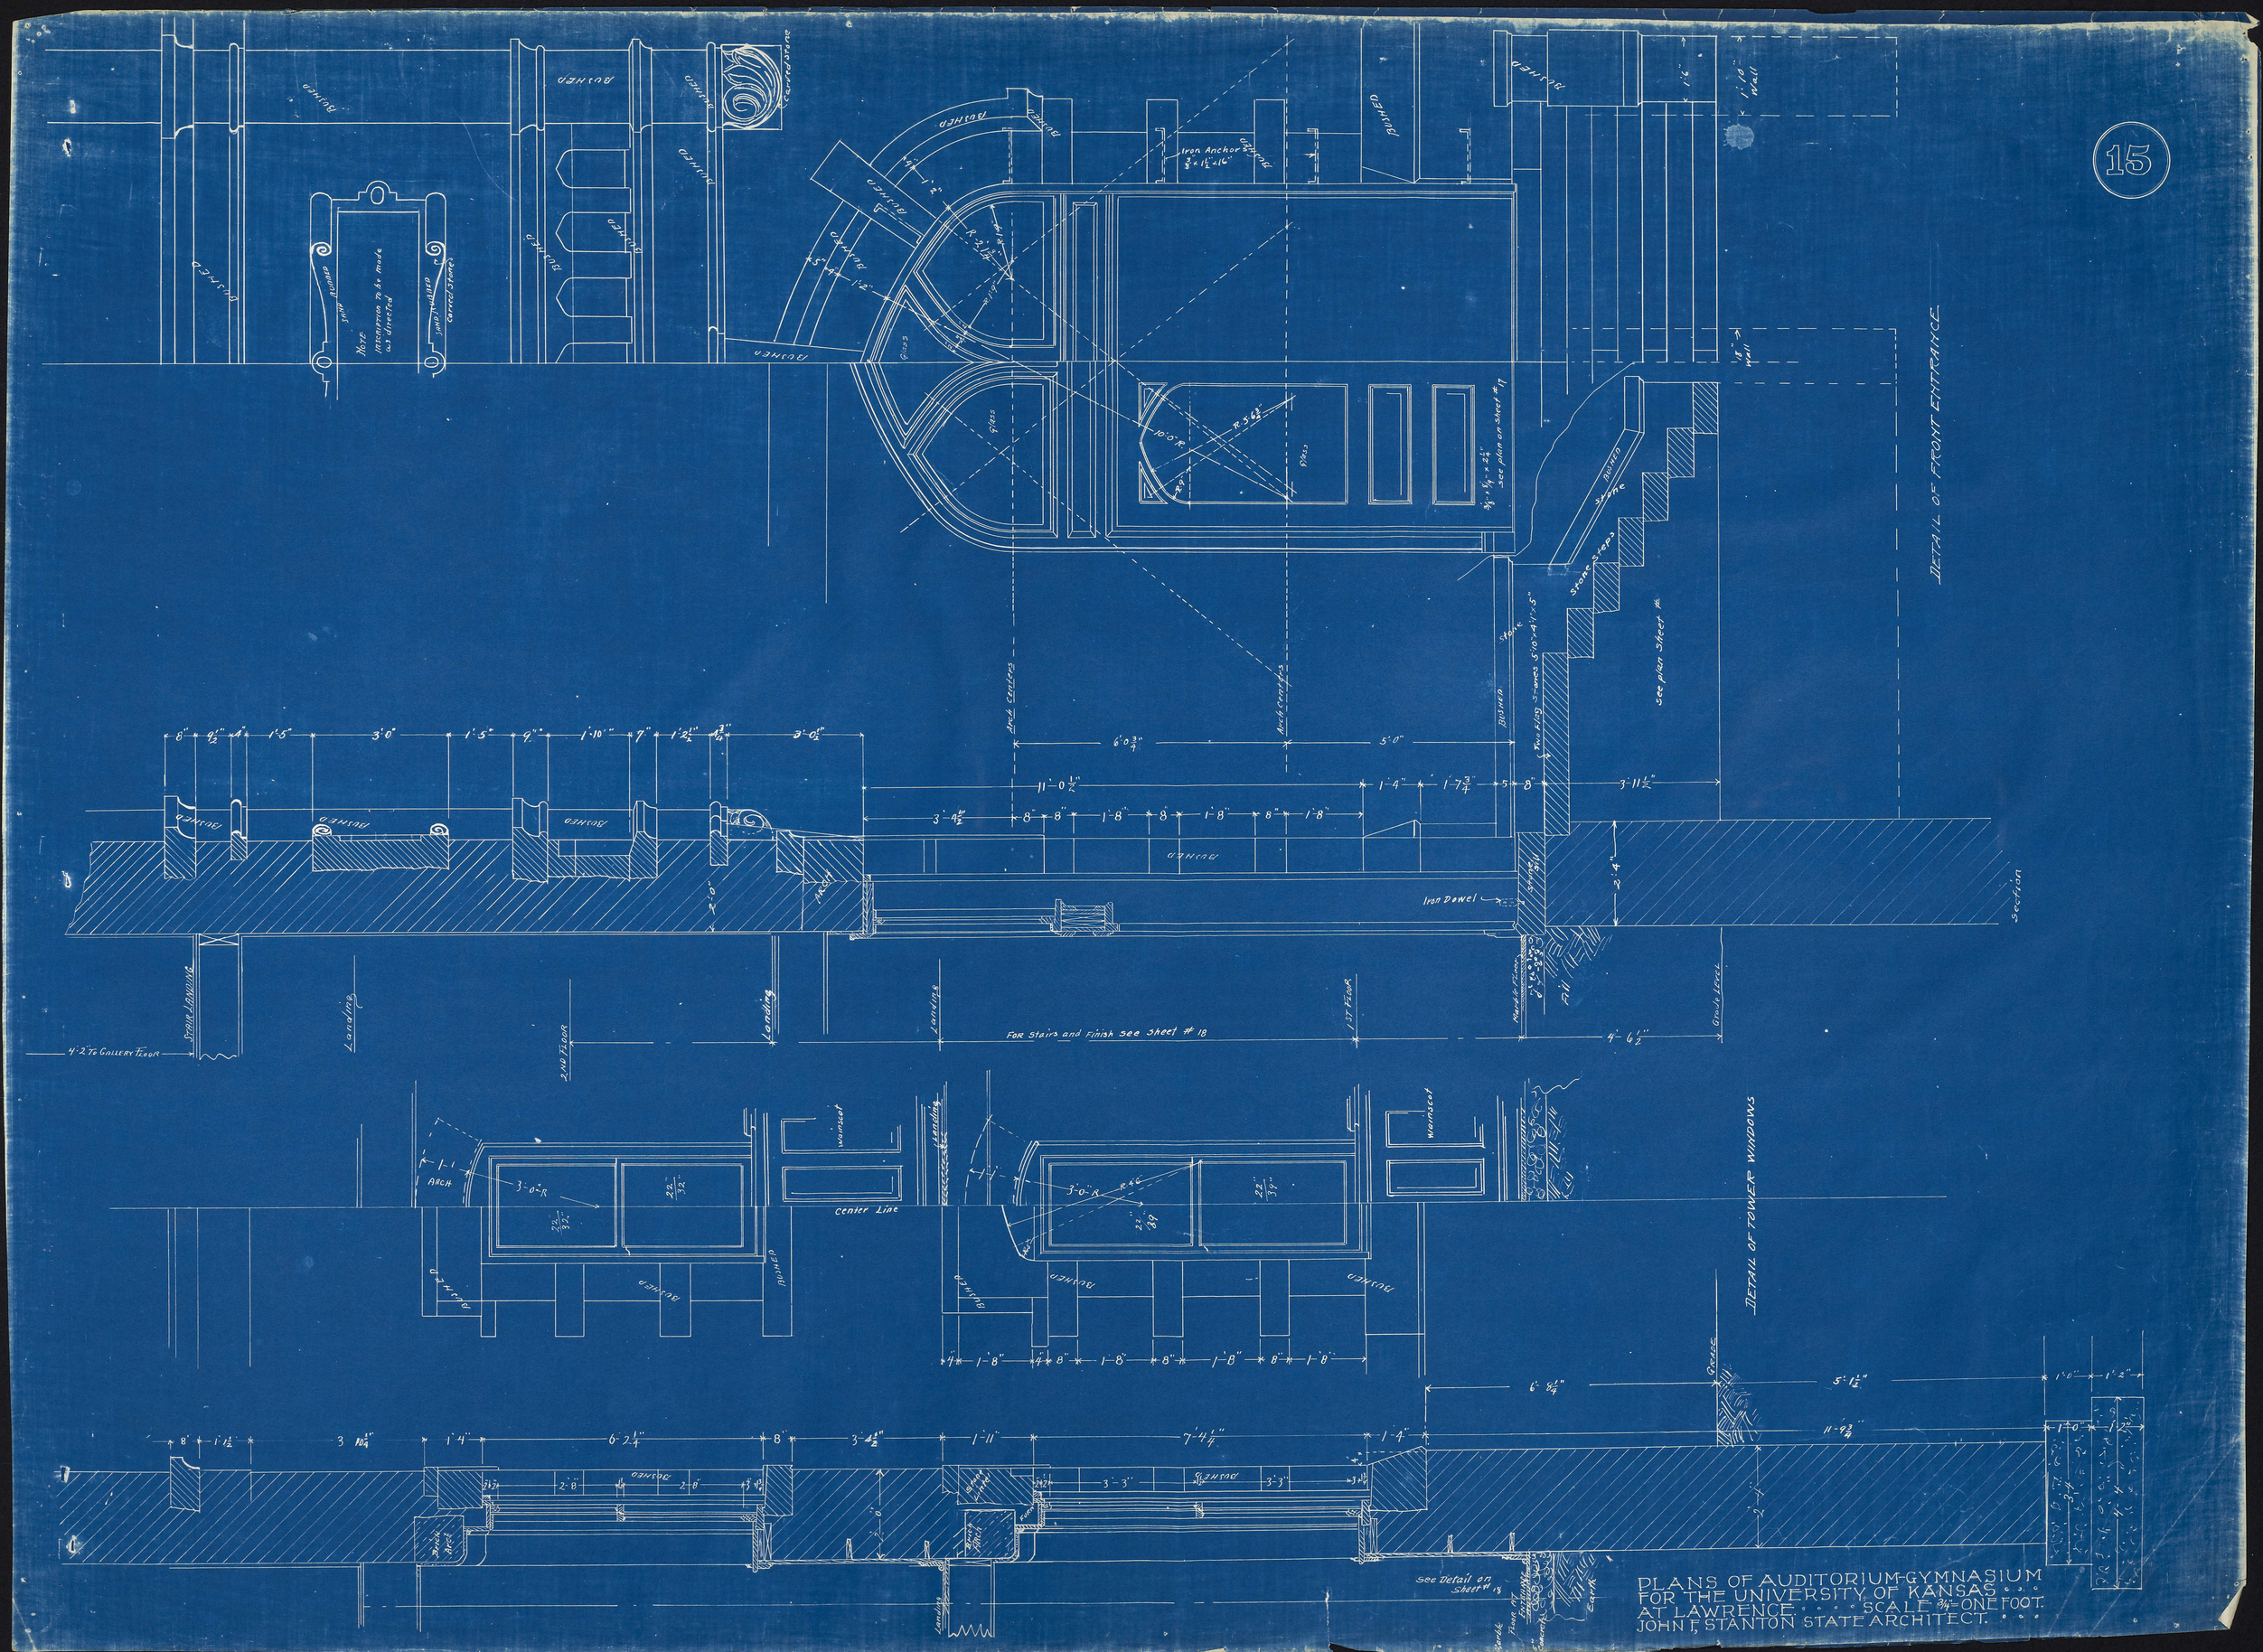
15
DETAIL OF FRONT ENTRANCE
DETAIL OF TOWER WINDOWS
Note
Inscription to be made as directed
Small Volute
Carved Stone
Iron Anchor
See plan on Sheet #17
Stone Steps
See plan Sheet #
Iron Dowel
Section
Stone Landing
Landing
2nd Floor
1st Floor
Marble Floor
Grade Level
Fill
For Stairs and Finish see Sheet #18
4'-2" To Gallery Floor
Wainscot
Center Line
Arch
See Detail on Sheet #18
Earth
PLANS OF AUDITORIUM-GYMNASIUM
FOR THE UNIVERSITY OF KANSAS . . .
AT LAWRENCE . . . . SCALE 3/4" = ONE FOOT.
JOHN F. STANTON STATE ARCHITECT. . . .