SECTION OF BUILDING, EAST & WEST

Section thru side wings — Section on Center Line

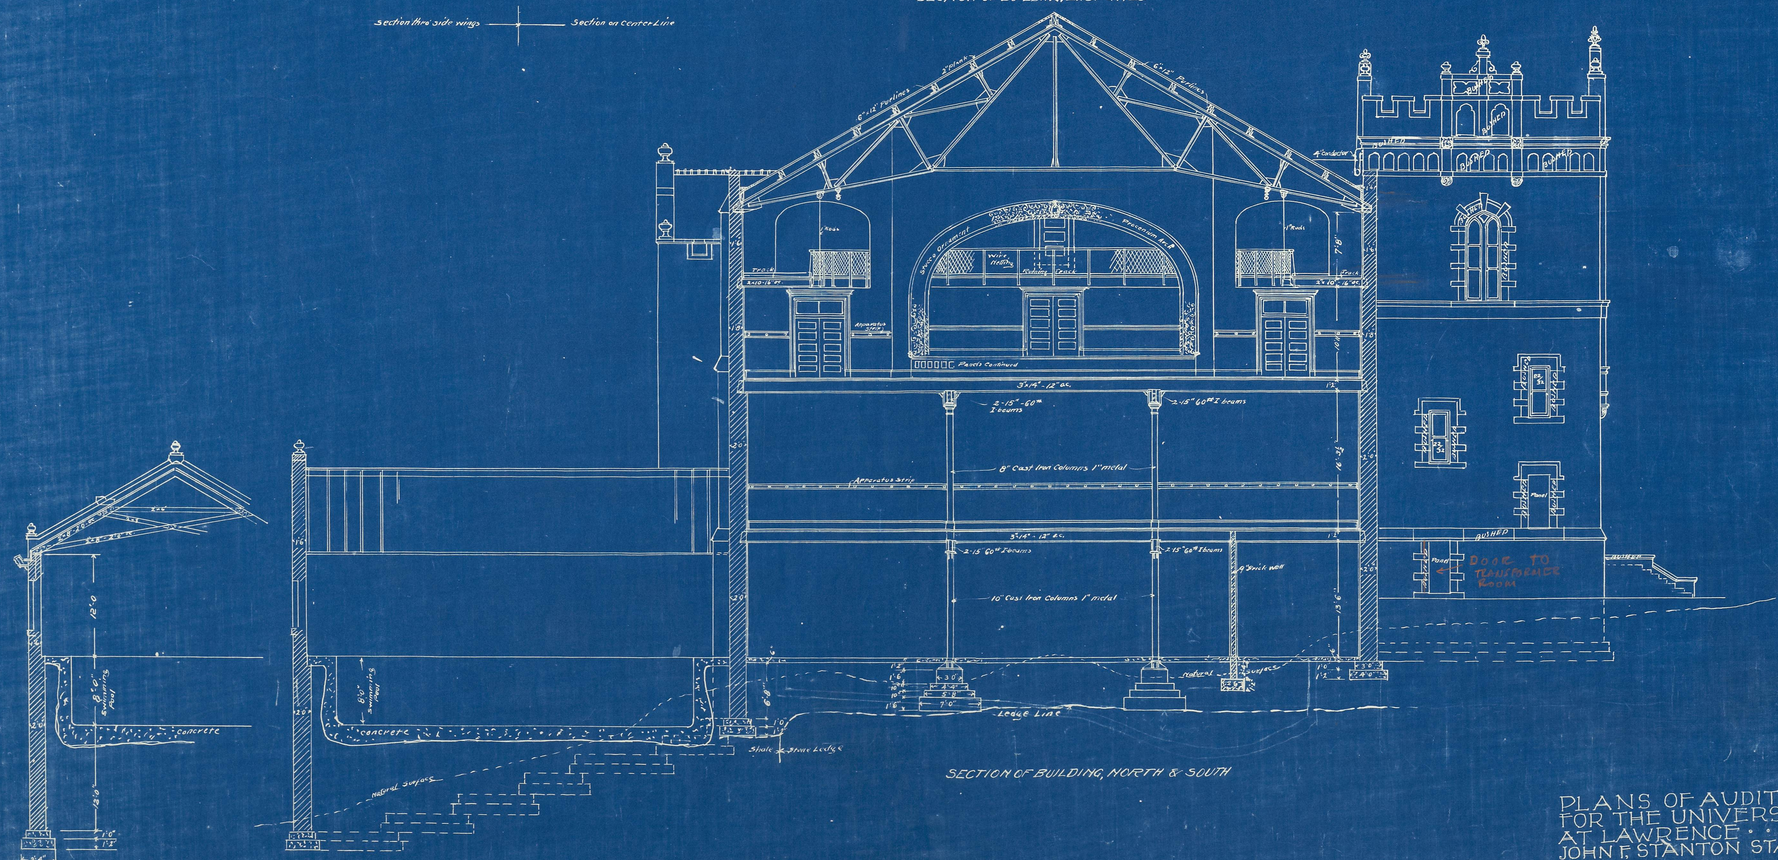


SECTION OF BUILDING, NORTH & SOUTH

PLANS OF AUDITORIUM-GYMNASIUM
FOR THE UNIVERSITY OF KANSAS . . .
AT LAWRENCE . . . . SCALE 1/8"=ONE FOOT.
JOHN F. STANTON STATE ARCHITECT. . . .