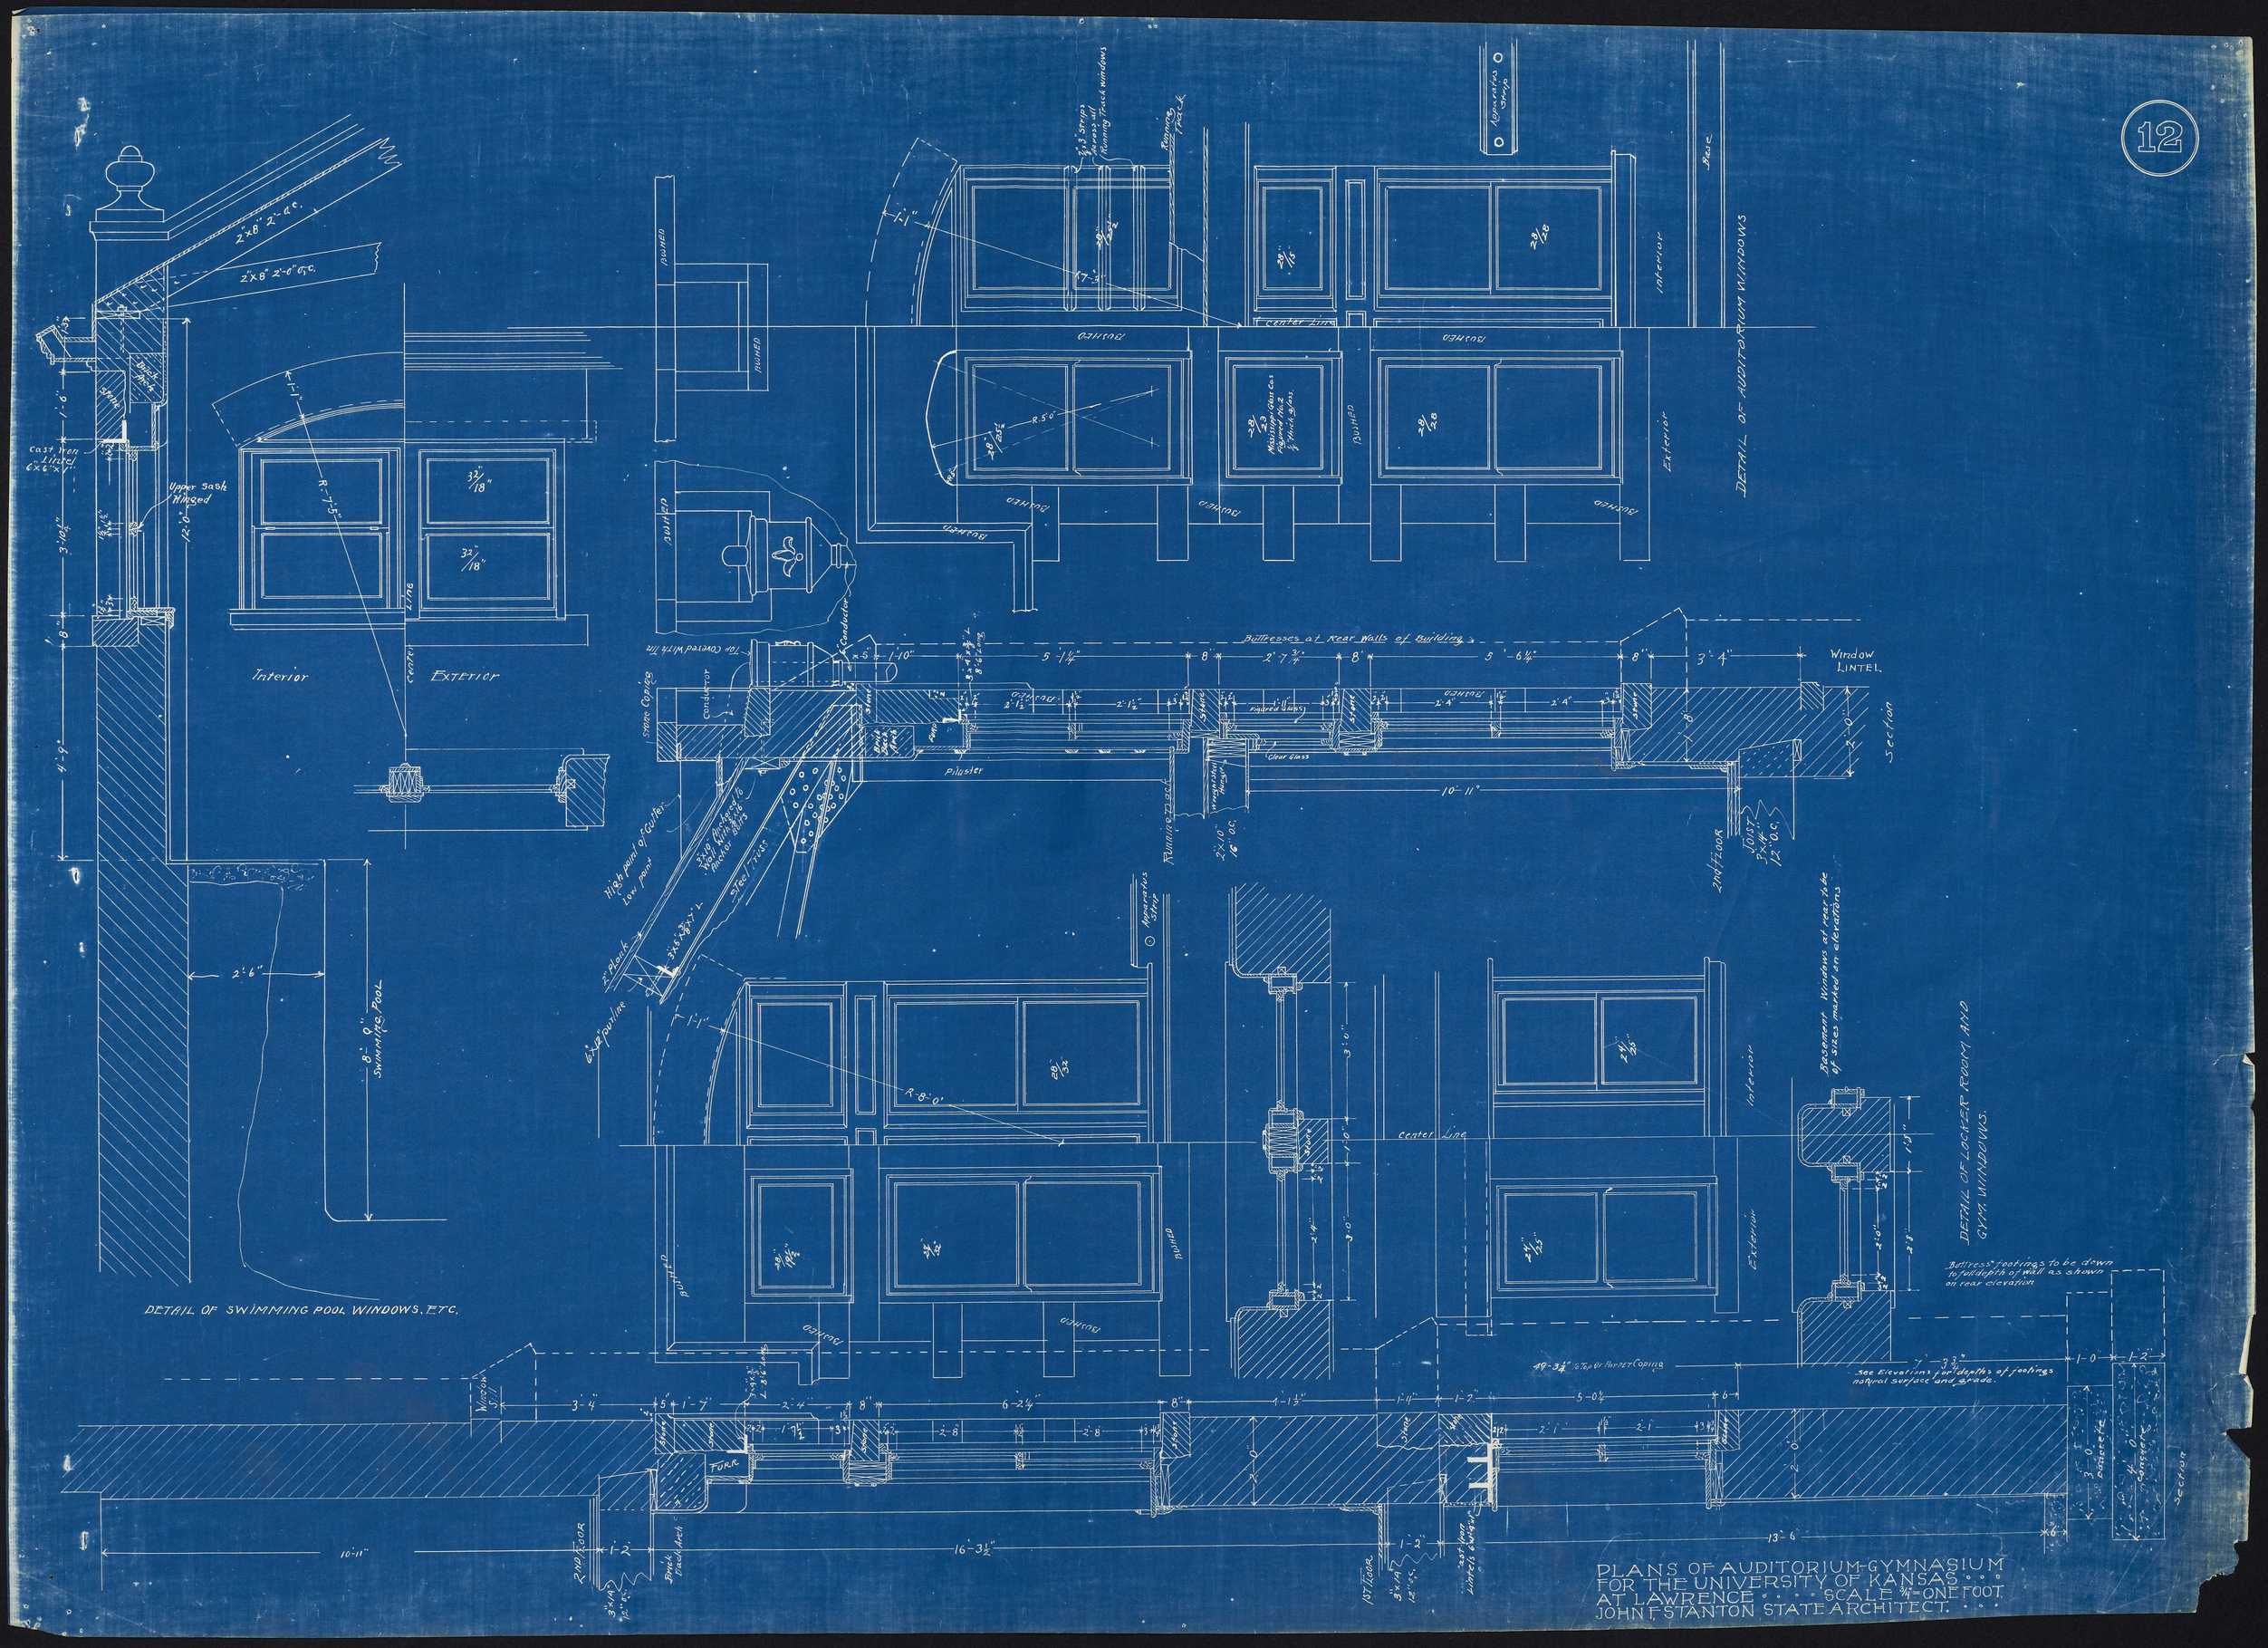
DETAIL OF AUDITORIUM WINDOWS
Interior
Exterior
Center Line
Rough
Buttresses at Rear Walls of Building
Window Lintel
Section
Pilaster
Clear Glass
Runner track
2nd Floor
1st Floor
Joist 3"x14" 12" O.C.
Apparatus Strip
DETAIL OF SWIMMING POOL WINDOWS, ETC.
Swimming Pool
DETAIL OF LOCKER ROOM AND GYM. WINDOWS.
Basement Windows at rear to be of sizes marked on elevations
Buttress footings to be down to full depth of wall as shown on rear elevation
See Elevations for depths of footings natural surface and grade.
PLANS OF AUDITORIUM-GYMNASIUM
FOR THE UNIVERSITY OF KANSAS
AT LAWRENCE . . . . SCALE ¾"=ONE FOOT.
JOHN F. STANTON STATE ARCHITECT.