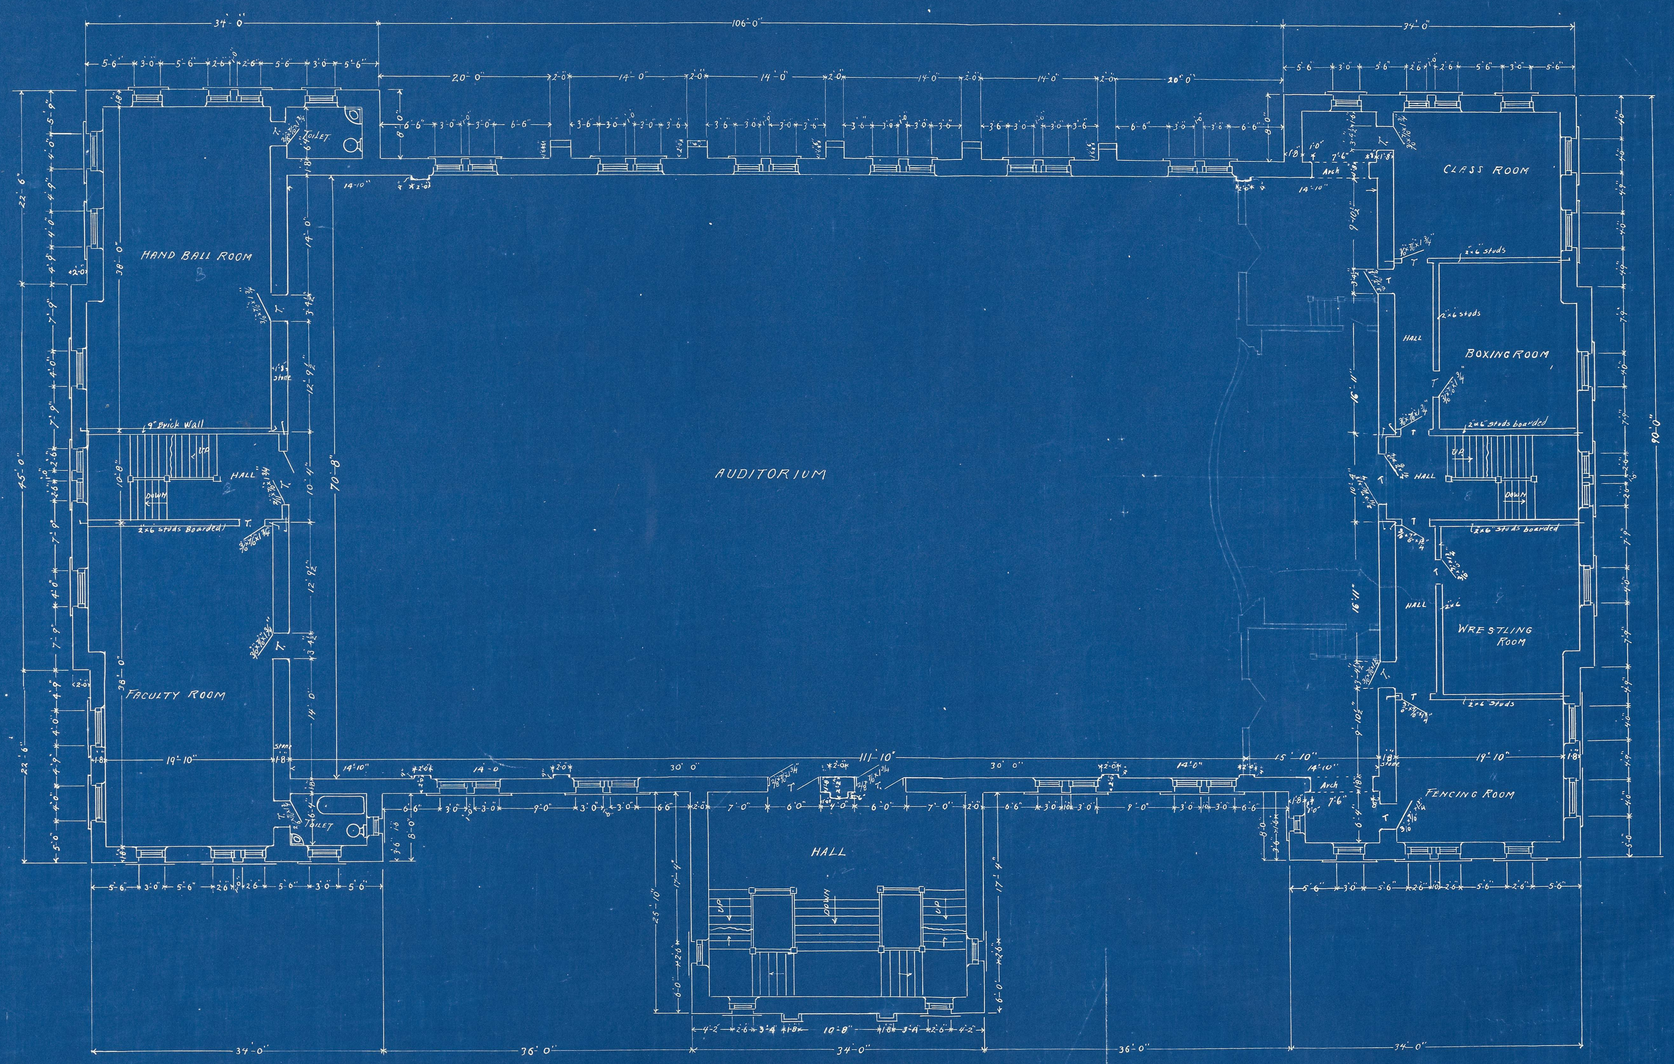

SECOND FLOOR PLAN

PLANS OF AUDITORIUM-GYMNASIUM
FOR THE UNIVERSITY OF KANSAS . . .
AT LAWRENCE . . . . SCALE 1/8=ONE FOOT.
JOHN F STANTON STATE ARCHITECT. . . .