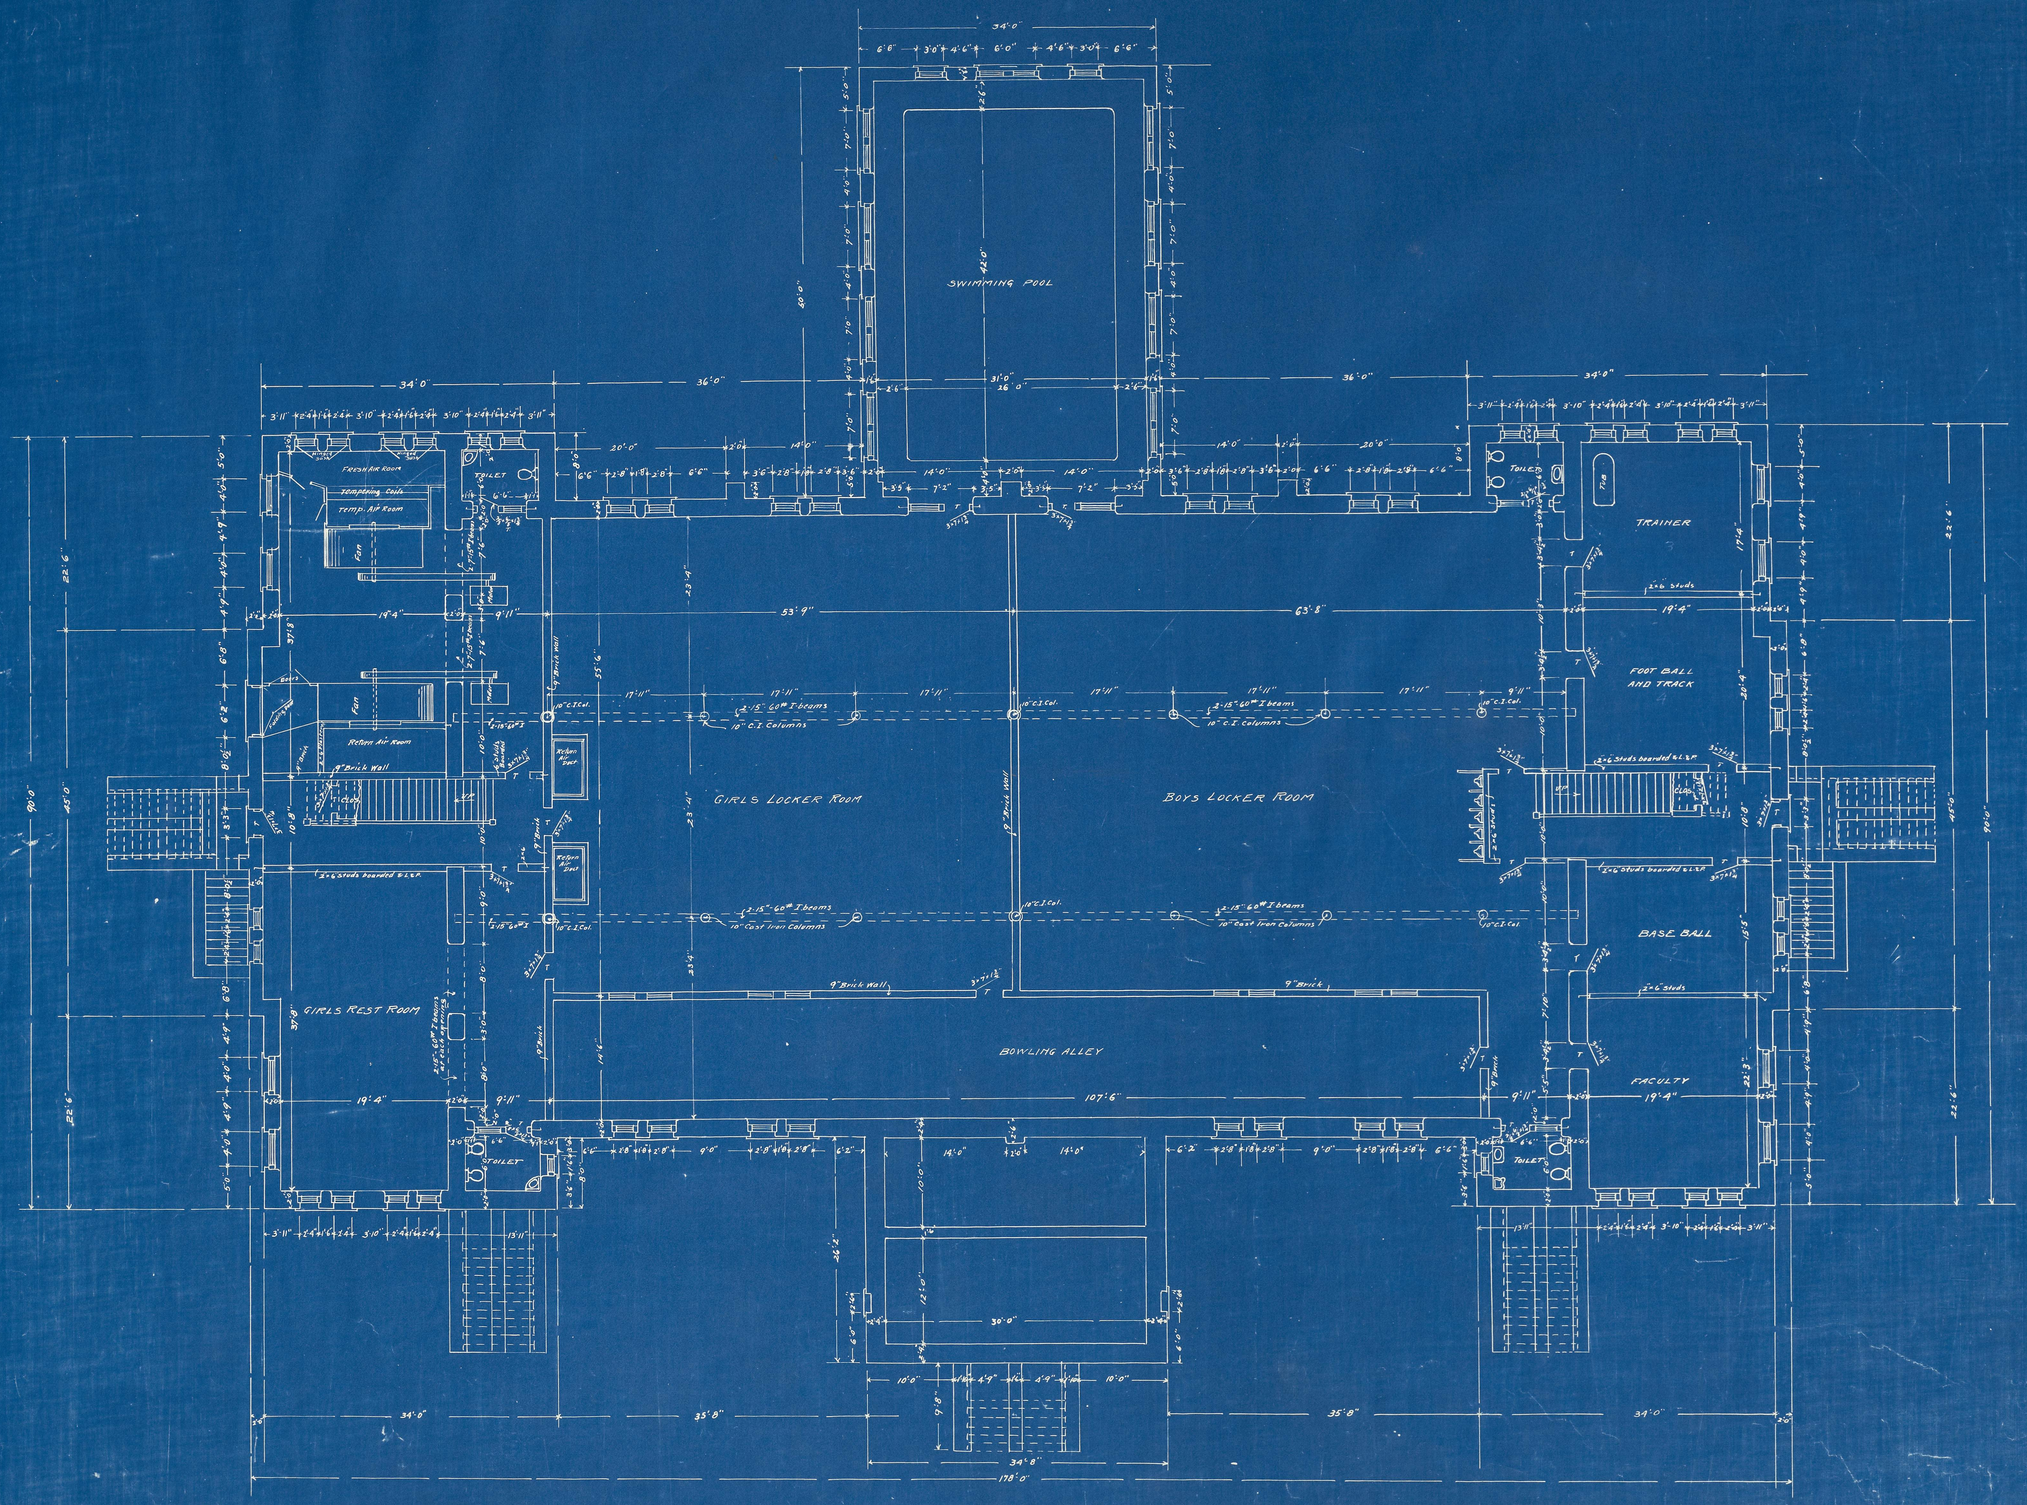

BASEMENT FLOOR PLAN

PLANS OF AUDITORIUM-GYMNASIUM
FOR THE UNIVERSITY OF KANSAS . . .
AT LAWRENCE . . . . SCALE 1/8 = ONE FOOT
JOHN F STANTON STATE ARCHITECT . . .