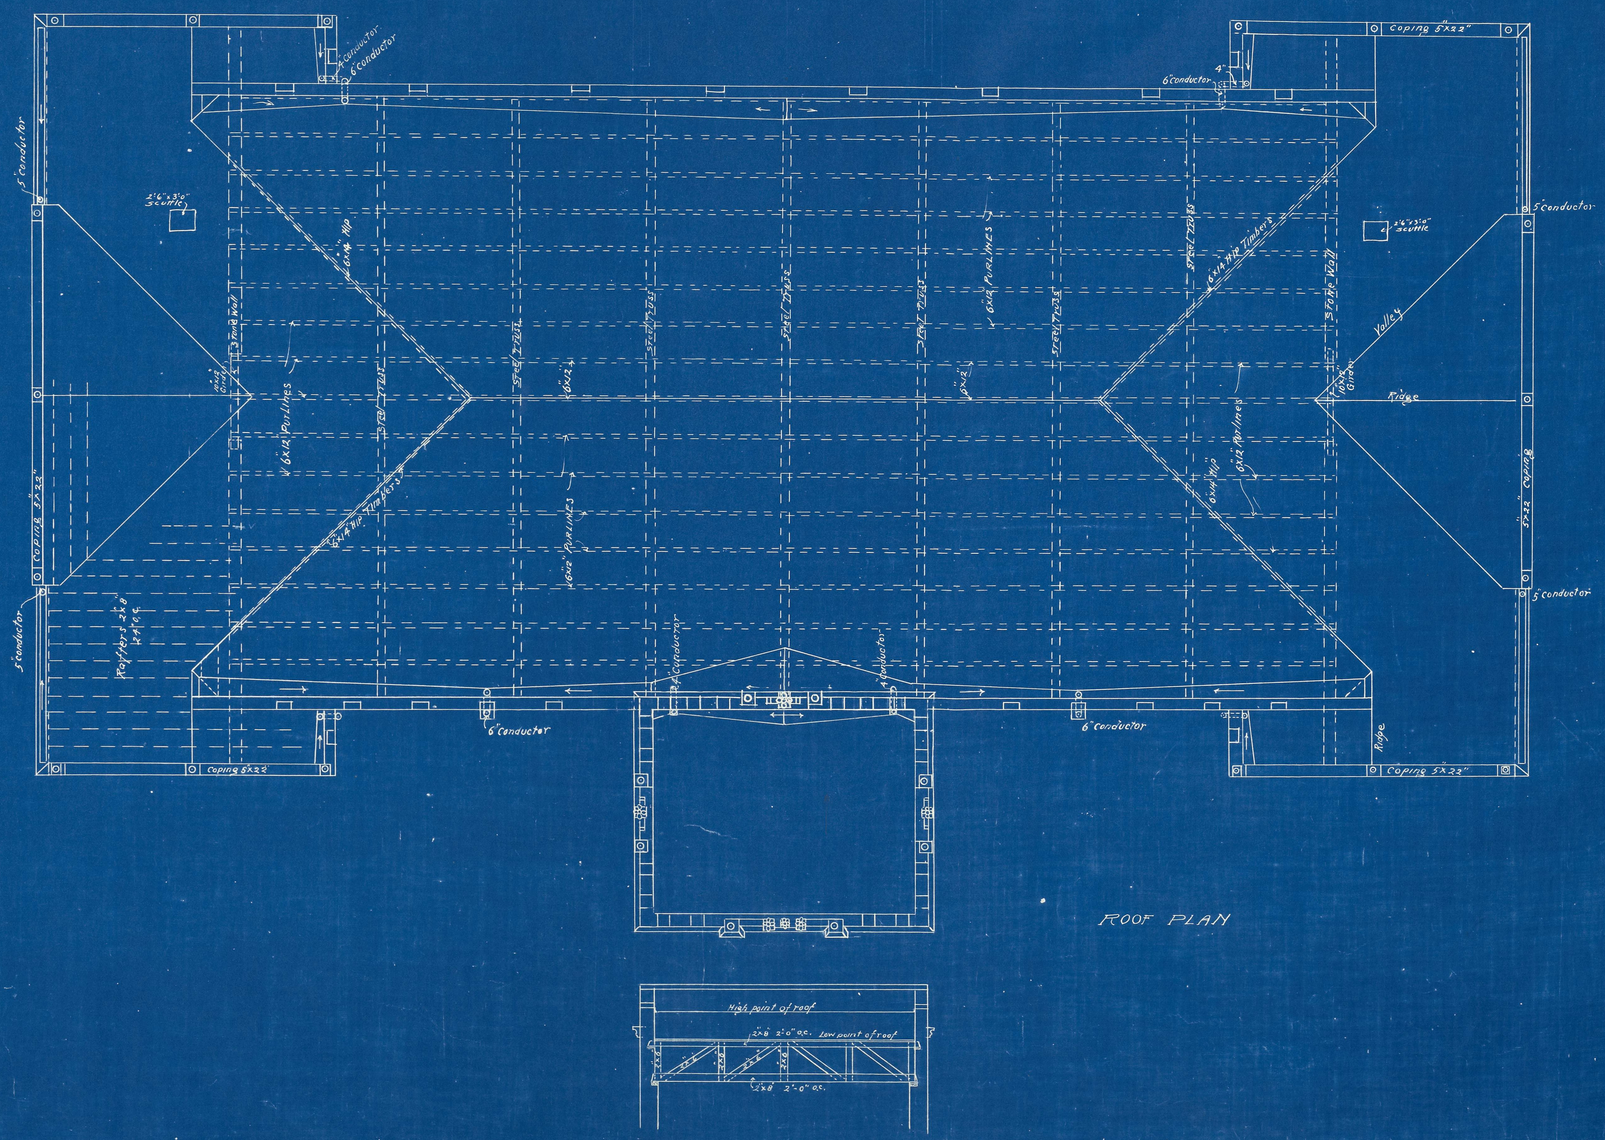

ROOF PLAN

PLANS OF AUDITORIUM-GYMNASIUM
FOR THE UNIVERSITY OF KANSAS
AT LAWRENCE . . . . SCALE 1/8 = ONE FOOT.
JOHN F. STANTON STATE ARCHITECT.