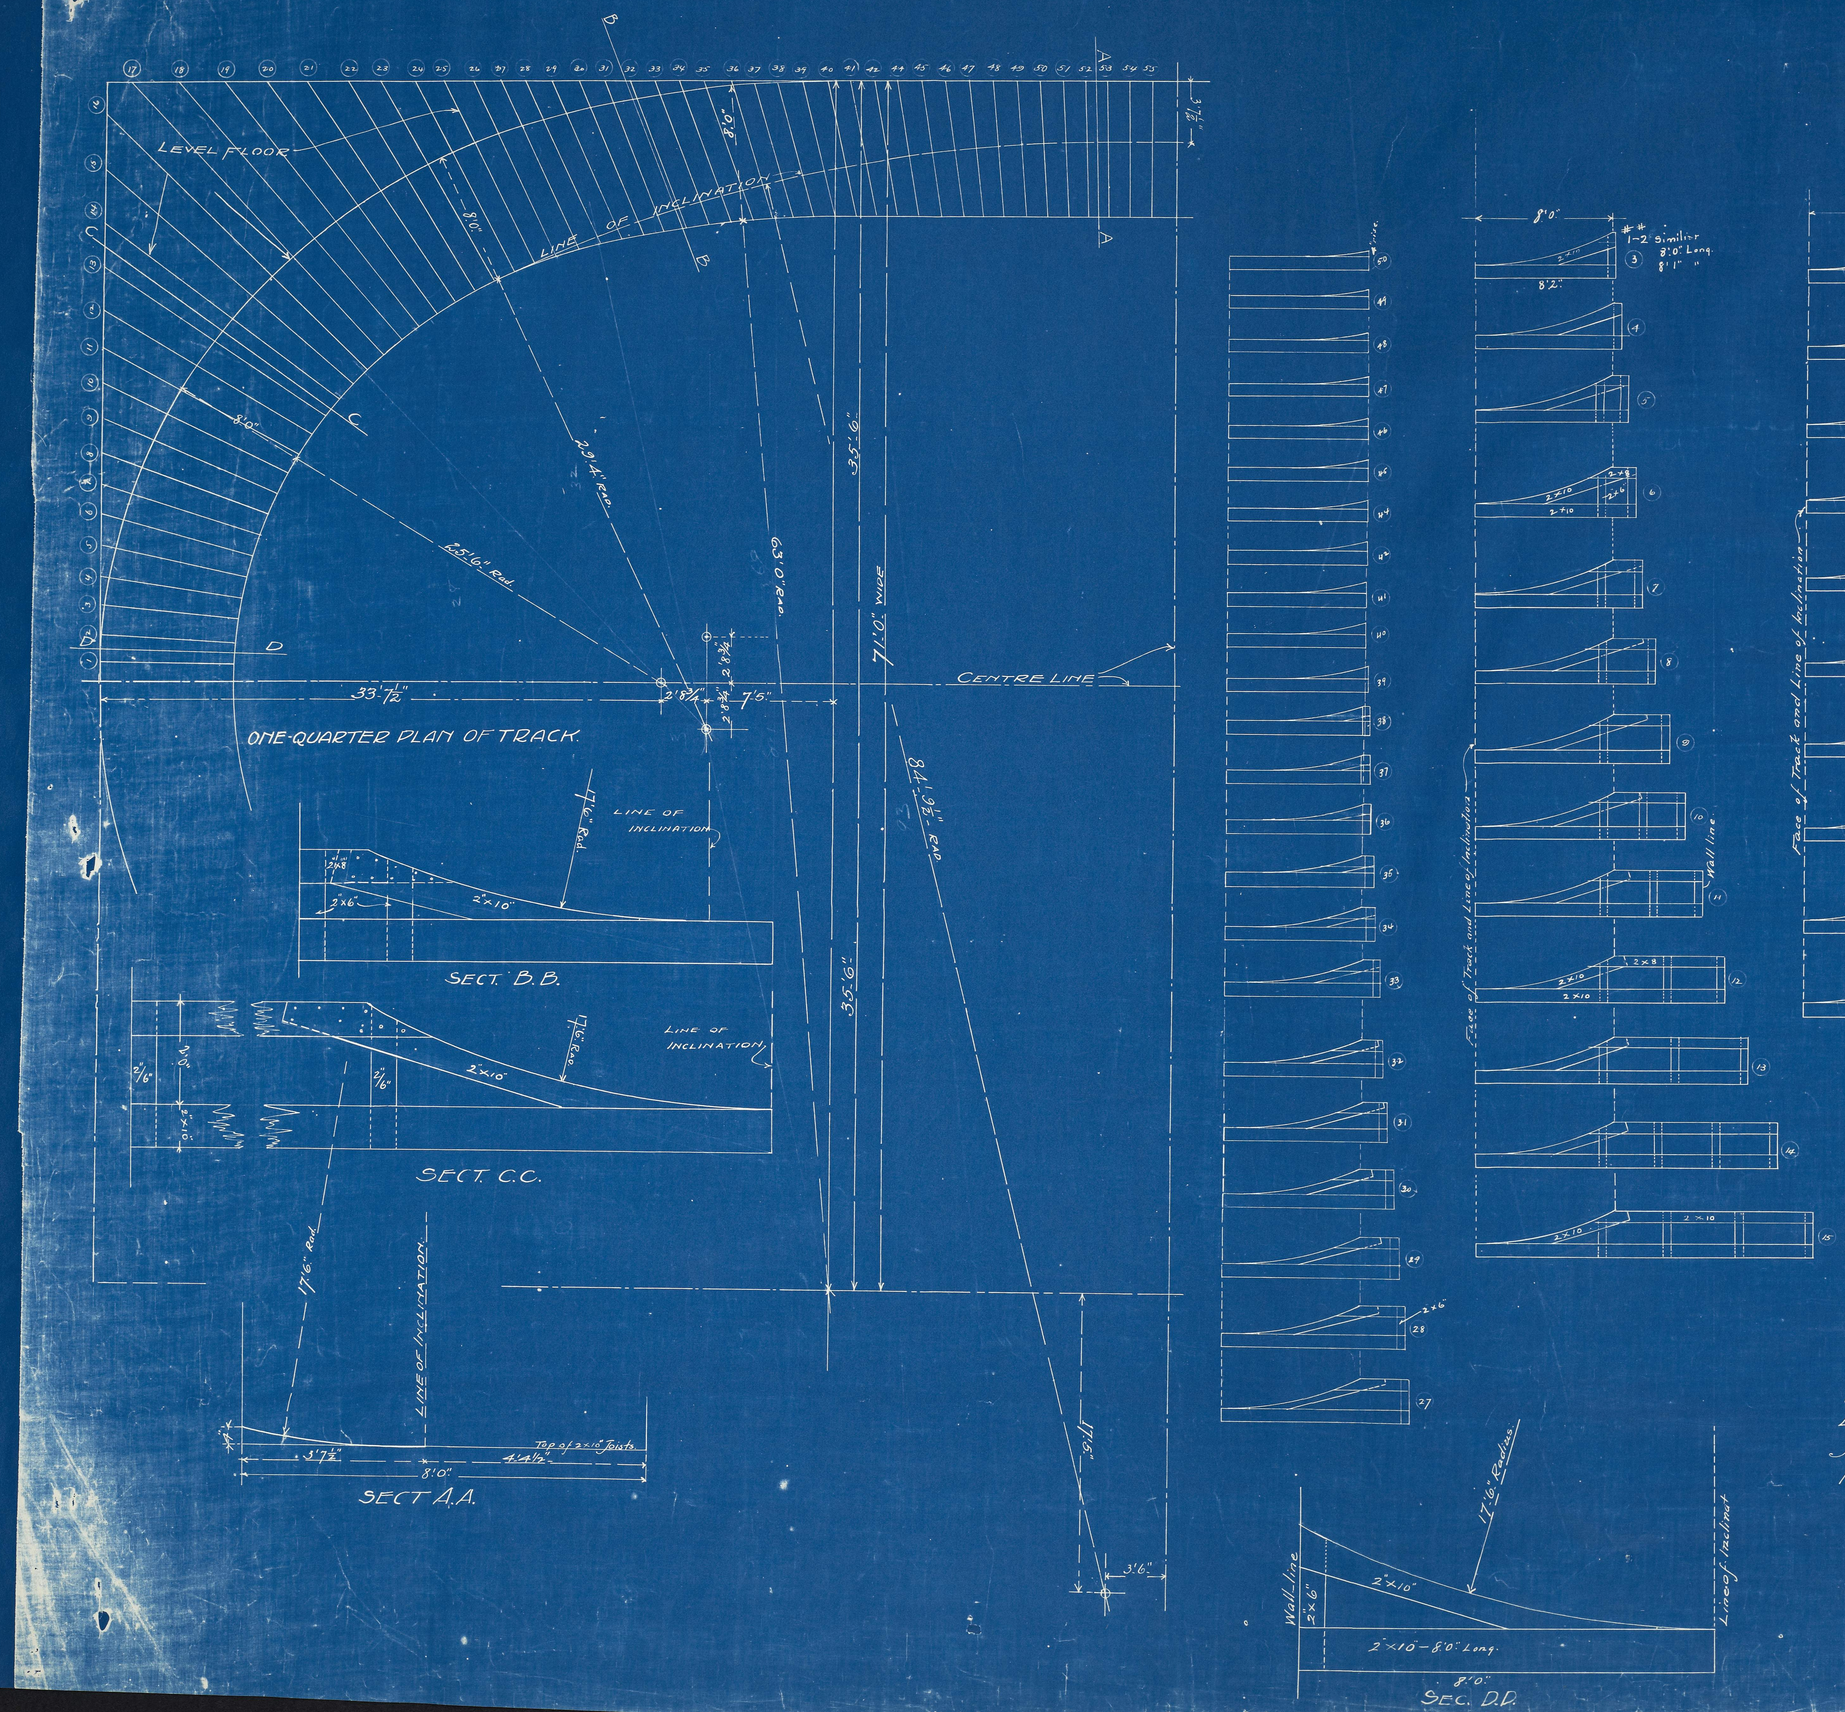

DIAGRAM OF RUNNING TRACK
AUDITORIUM-GYMNASIUM AT
LAWRENCE, KANS.
JOHN T. STANTON, STATE ARCHITECT
TOPEKA, KANS. 9-11-1906.

SCALE 1/4" = ONE FOOT
3/4" = " "