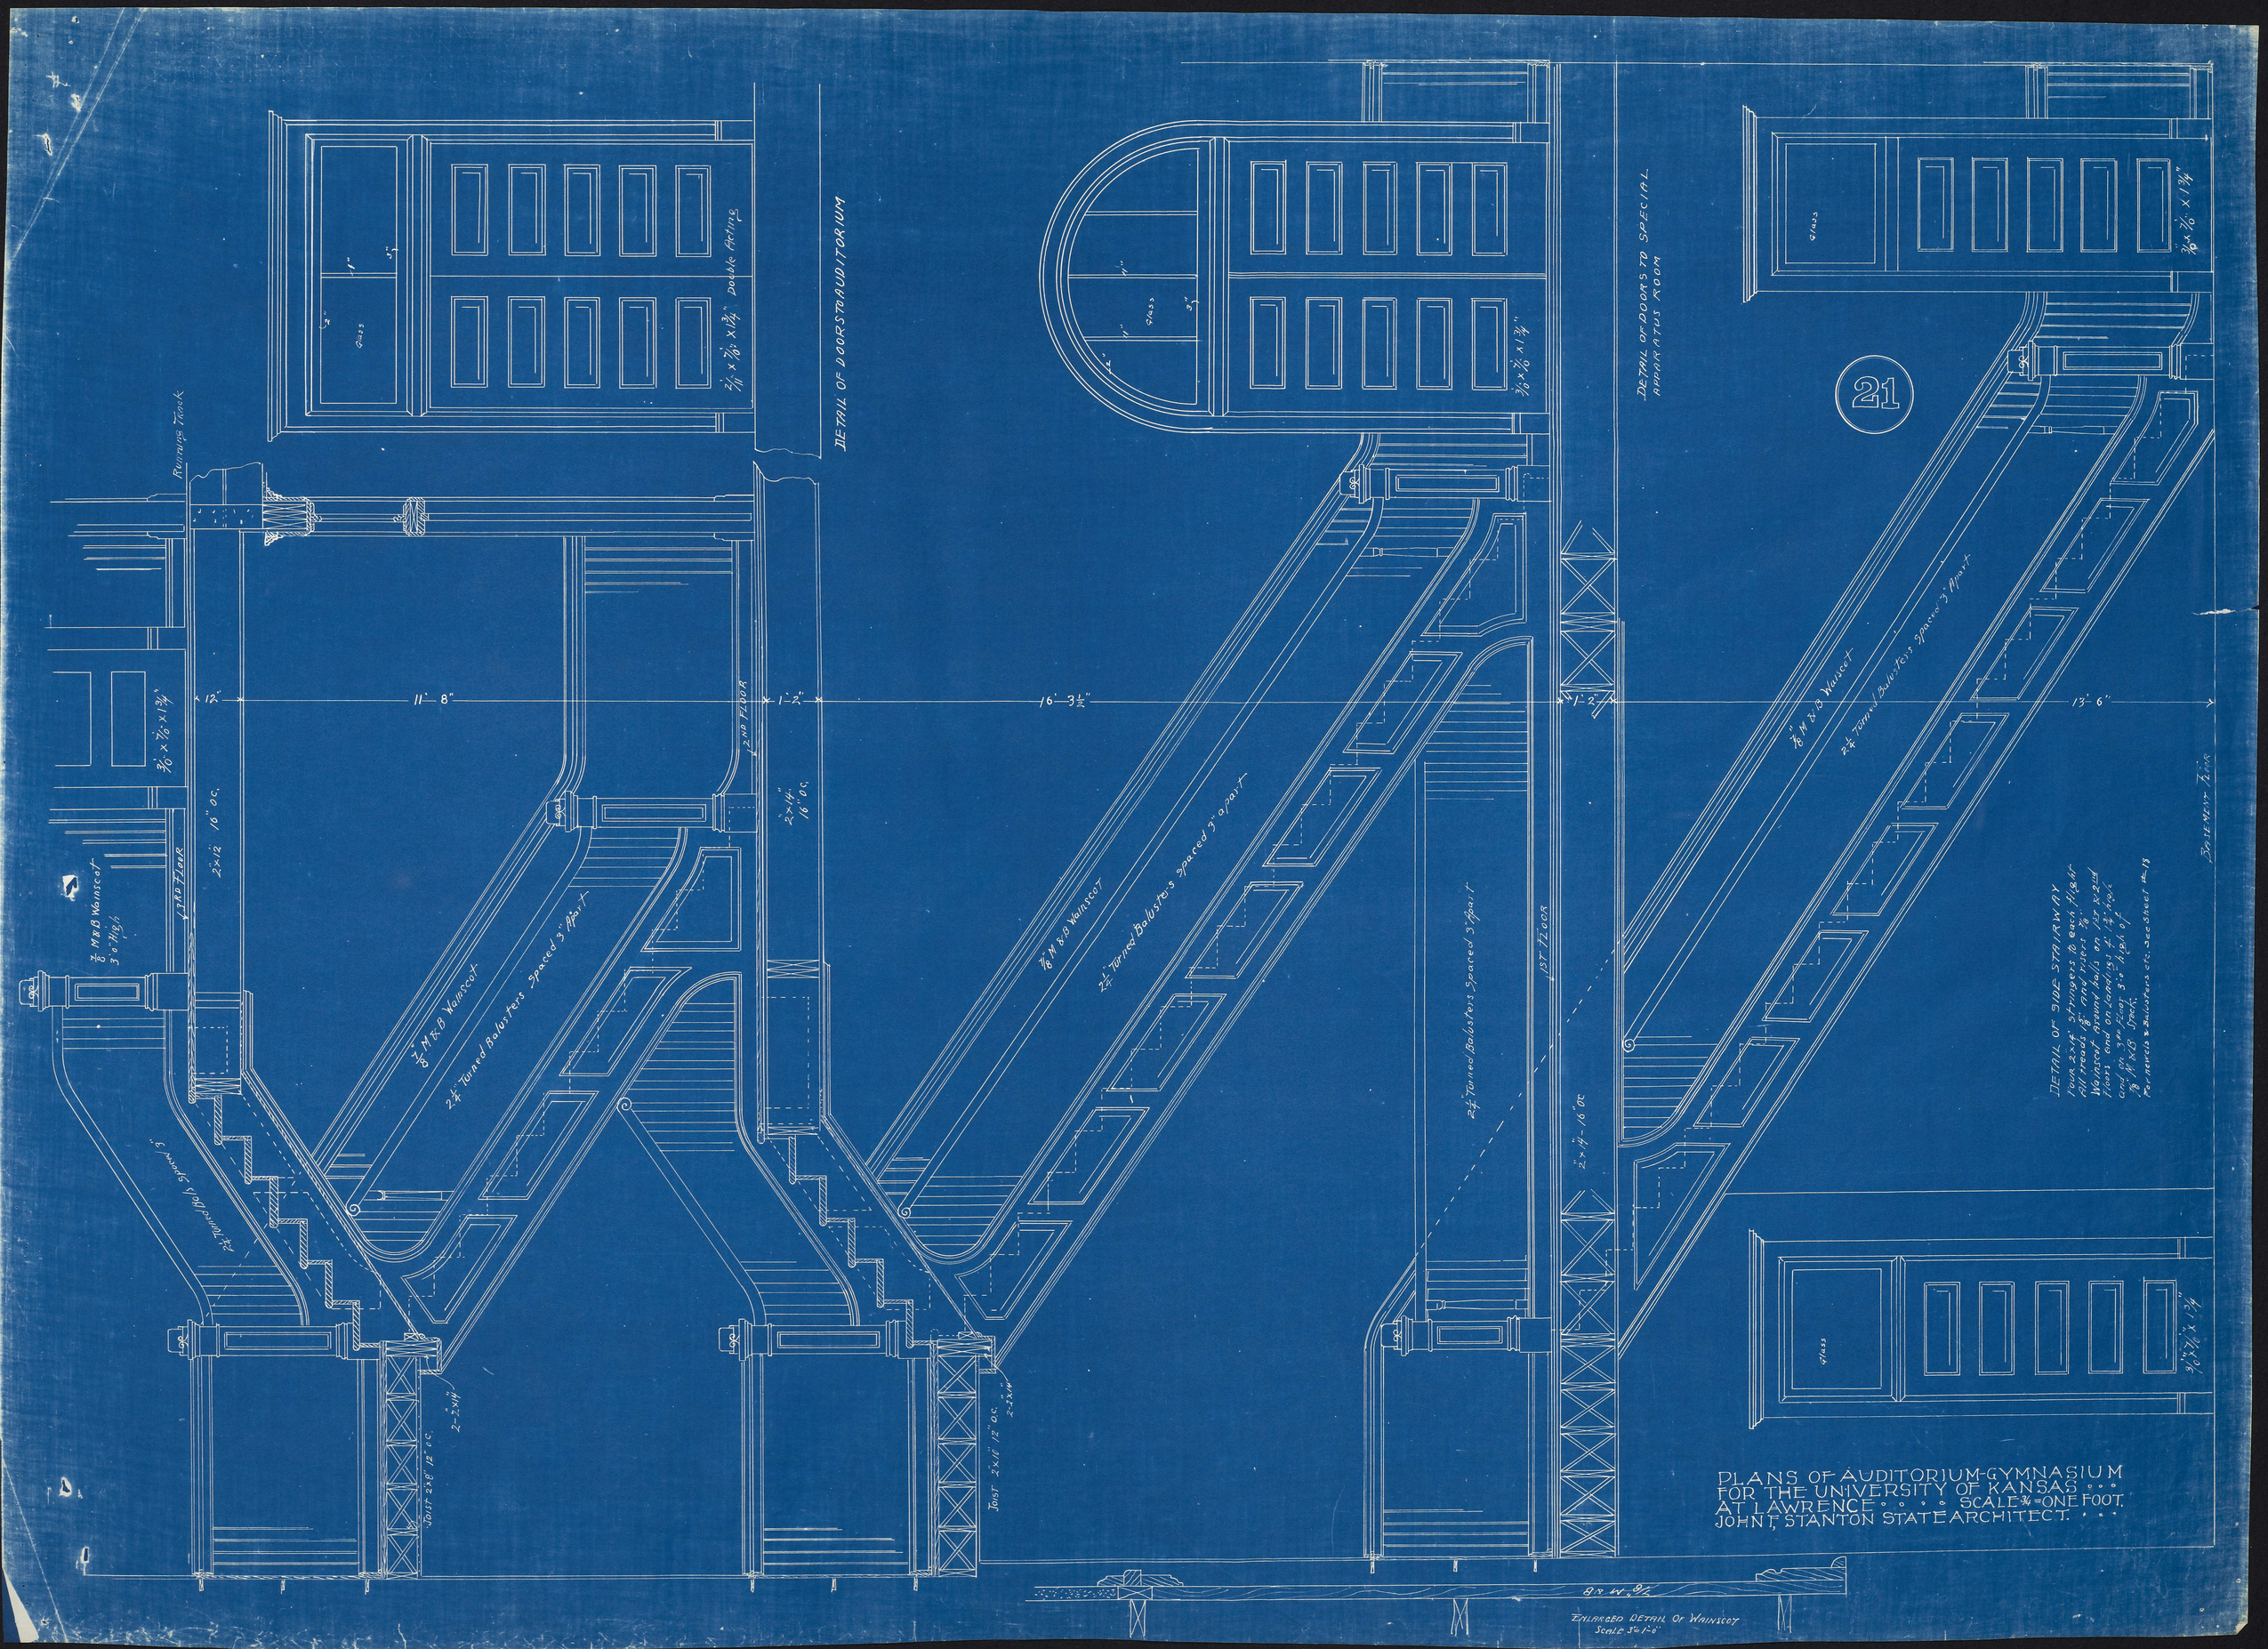
DETAIL OF DOORS TO AUDITORIUM
DETAIL OF DOORS TO SPECIAL APPARATUS ROOM
21
Running Track
2'-7/16" x 7'-0" x 1 3/4" Double Acting
Glass
3'-0" x 7'-0" x 1 3/4"
3'-0" x 7'-0" x 1 3/4"
9'-0" x 7'-0" x 1 3/4"
12"
11'-8"
1'-2"
16'-3 1/2"
1'-2"
13'-6"
1ST FLOOR
2ND FLOOR
2x12 16" O.C.
2x14" 16" O.C.
7/8" M & B Wainscot 3'-0" High
7/8" M & B Wainscot
2 1/4" Turned Balusters Spaced 3" Apart
2 1/4" Turned Balusters Spaced 3" Apart
2 1/4" Turned Balusters Spaced 3" Apart
2 1/4" Turned Balusters Spaced 3" Apart
7/8" M & B Wainscot
7/8" M & B Wainscot
2 1/4" Turned Balusters Spaced 3" Apart
1ST FLOOR
2x14" - 16" O.C.
2-2x14
JOIST 2x8" 12" O.C.
JOIST 2x10" 12" O.C.
2-2x14
DETAIL OF SIDE STAIRWAY
Four 2x14" Stringers to each flight
All treads 1 1/8" and risers 7/8"
Wainscot newel balls on 1st & 2nd floors and on landings 4" x 4" x 4"
and on 3rd floor 3'-0" high of 7/8" M & B Spock.
For newels & balusters etc. see sheet No. 13
Base Mouldings
Glass
9'-0" x 7'-0" x 1 3/4"
9" W 8 1/2
Enlarged Detail Of Wainscot
Scale 3" = 1'-0"
PLANS OF AUDITORIUM-GYMNASIUM
FOR THE UNIVERSITY OF KANSAS . . .
AT LAWRENCE . . . . SCALE 3/4" = ONE FOOT.
JOHN F. STANTON STATE ARCHITECT. . . .