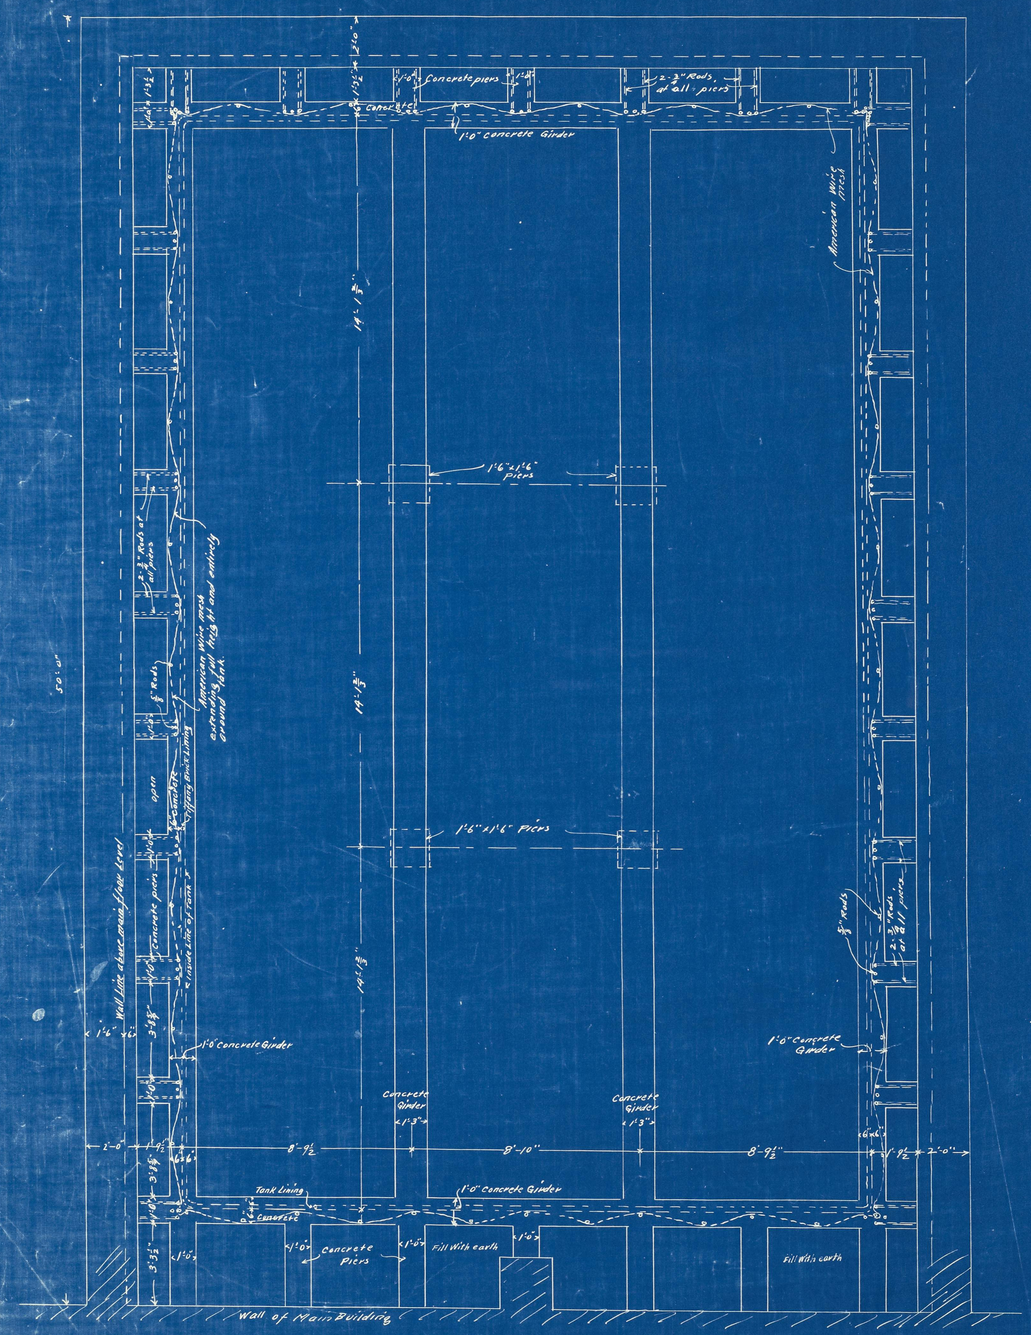

DETAIL PLAN OF REINFORCED CONCRETE CONSTRUCTION OF SWIMMING POOL

Scale 3/8" = 1'-0"

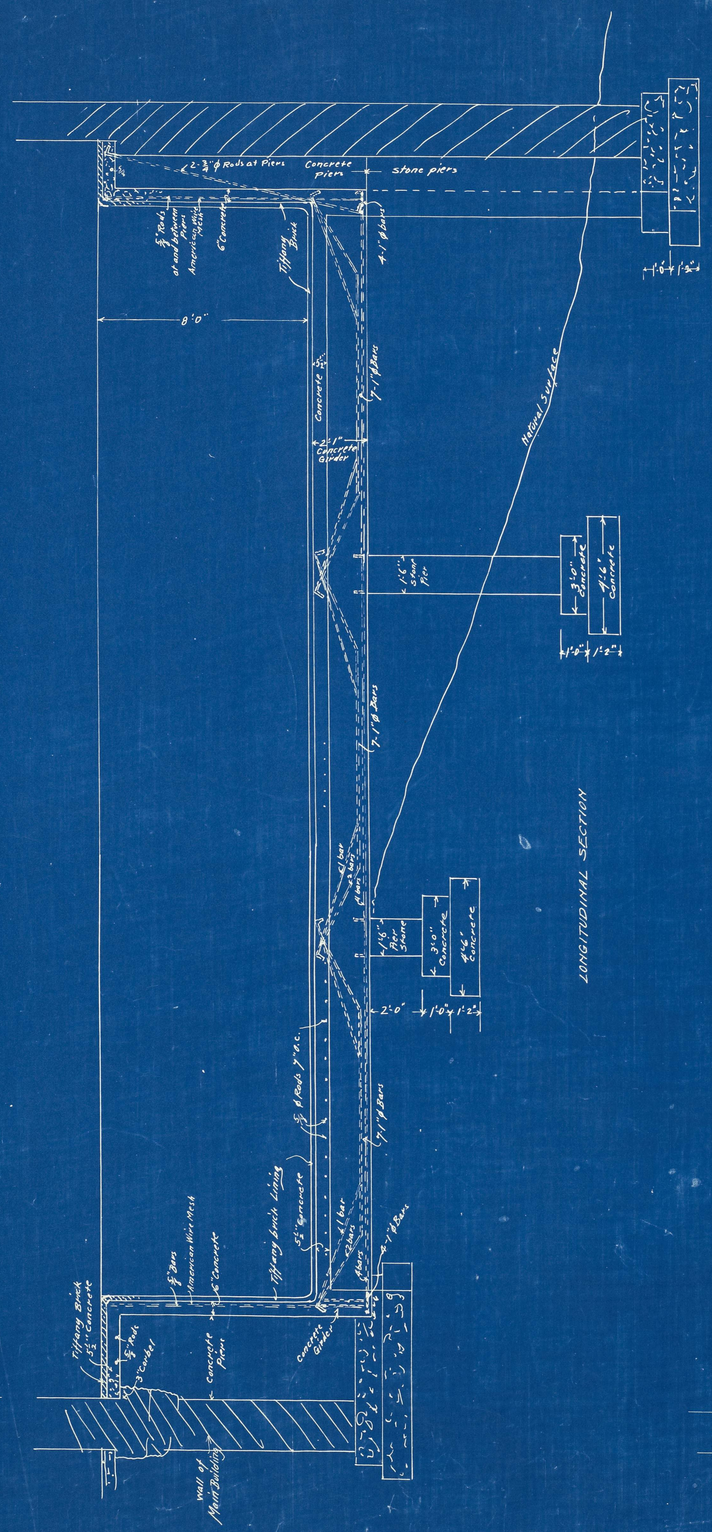

LONGITUDINAL SECTION

TRANSVERSE SECTION

PLANS OF AUDITORIUM-GYMNASIUM
FOR THE UNIVERSITY OF KANSAS . . .
AT LAWRENCE . . . . SCALE 3/8 = ONE FOOT
JOHN F STANTON STATE ARCHITECT . . .