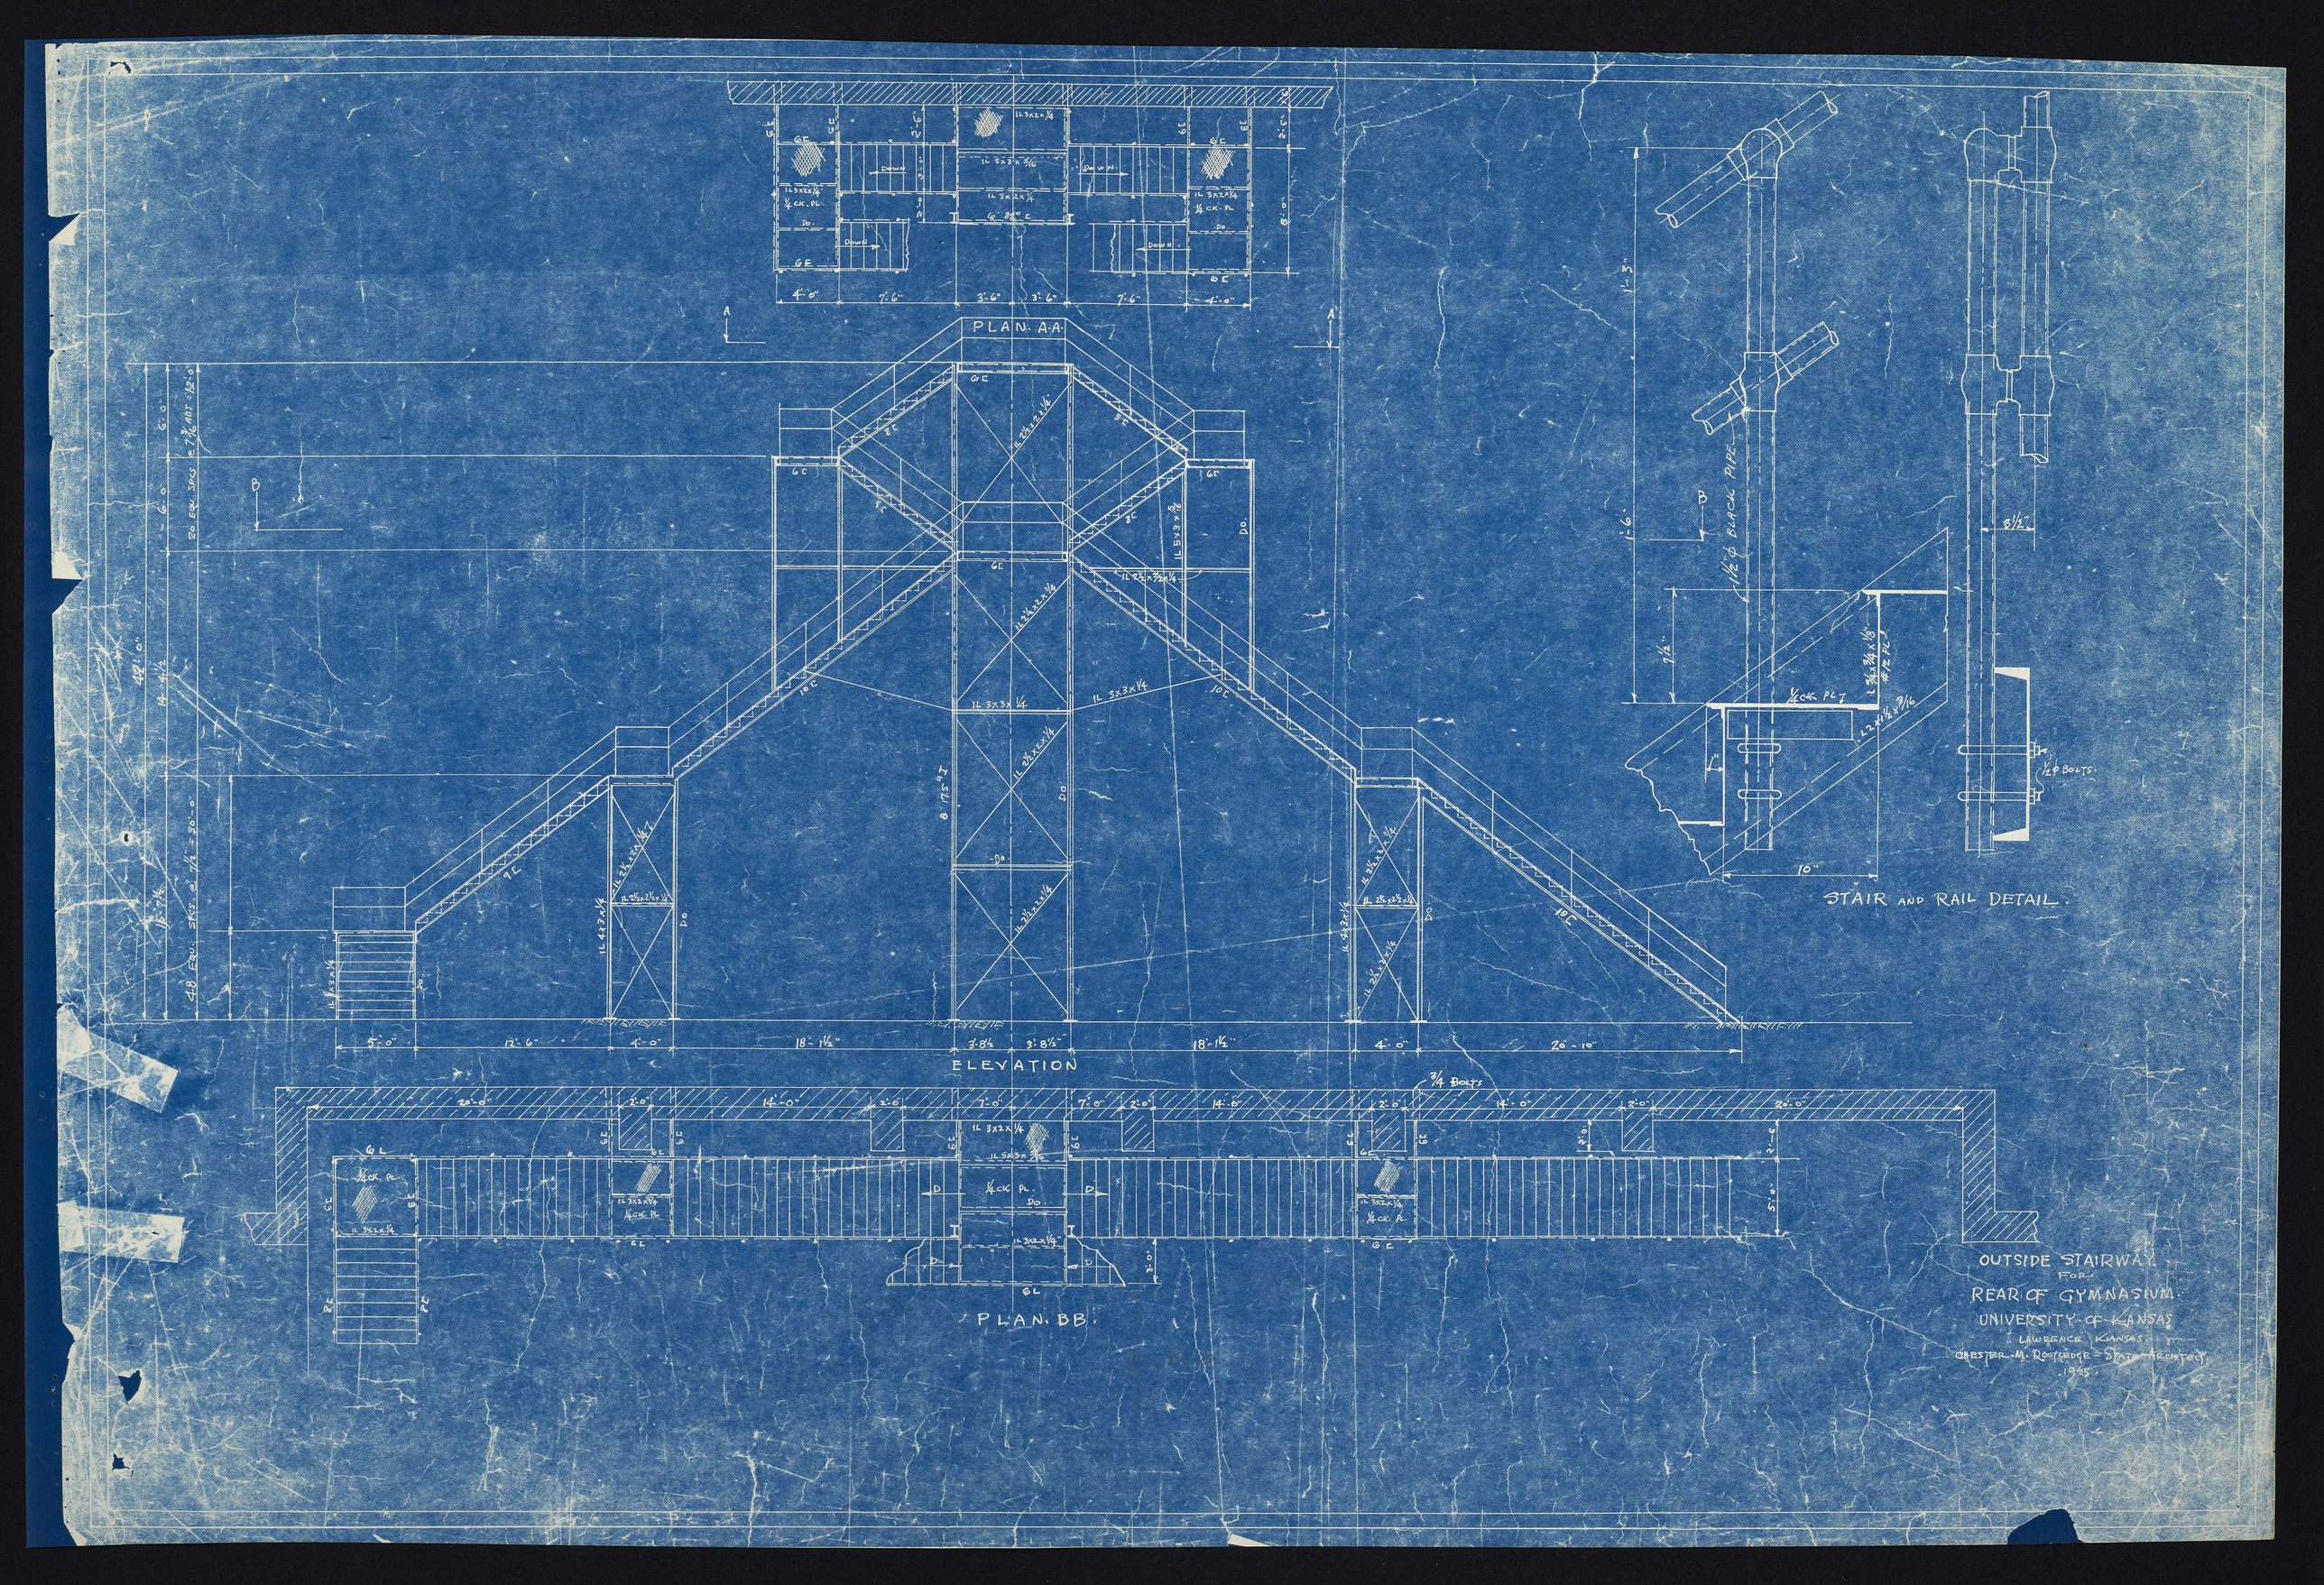
PLAN. A-A.
ELEVATION
PLAN. BB.
STAIR AND RAIL DETAIL.
OUTSIDE STAIRWAY
FOR
REAR OF GYMNASIUM.
UNIVERSITY OF KANSAS
LAWRENCE KANSAS.
CHESTER M. ROUTEDGE - STATE ARCHITECT.
1925