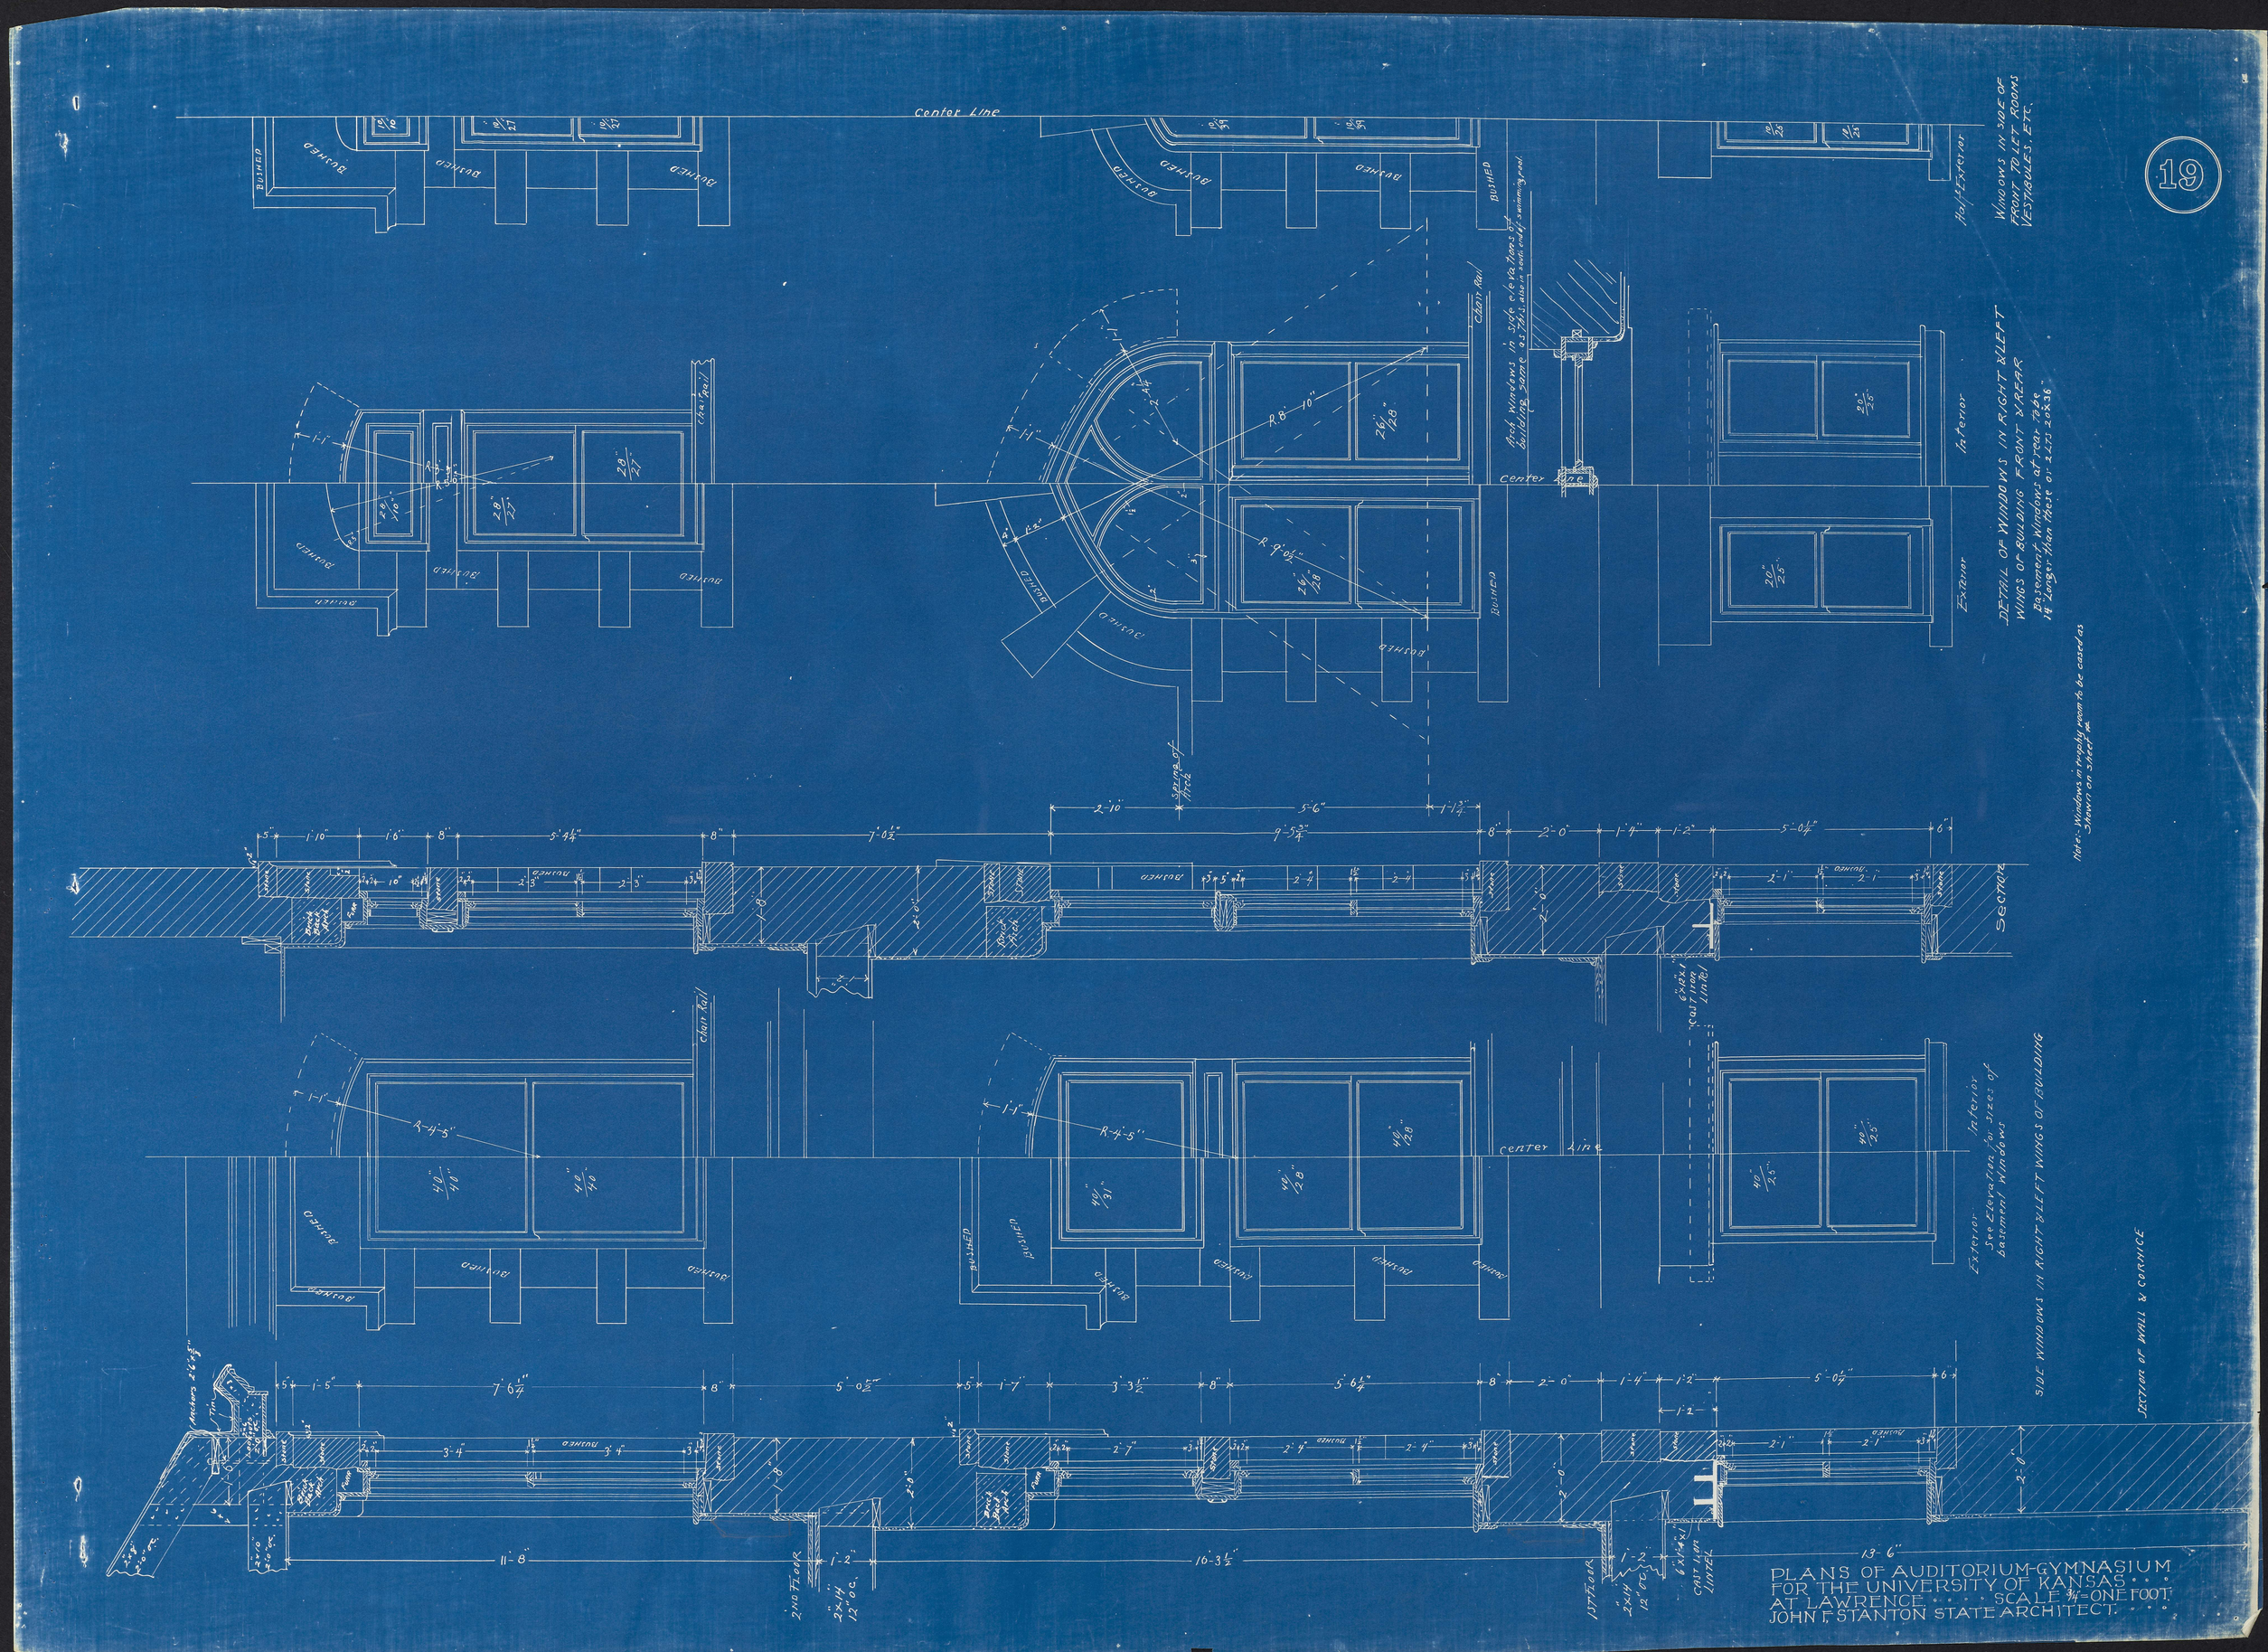
19
Center Line
Chair Rail
Bushed
Roof
Exterior
Interior
Windows in side of front to let rooms vestibules, etc.
Detail of windows in right & left wings of building front & rear
Basement windows at rear to be 14" longer than those on sheet 22 & 23 20x36"
Arch windows in side elevations of building same as those, also in south end of swimming pool
Spring of Arch
Note: Windows in rear to be cased as shown on sheet 24.
Section
Side windows in right & left wings of building
Section of wall & cornice
Anchors 2"x2"x3/8"
2nd floor
1st floor
2x14 12" o.c.
Cast Iron Lintel
Plans of auditorium-gymnasium for the University of Kansas at Lawrence. Scale 3/4" = one foot.
John F. Stanton State Architect.