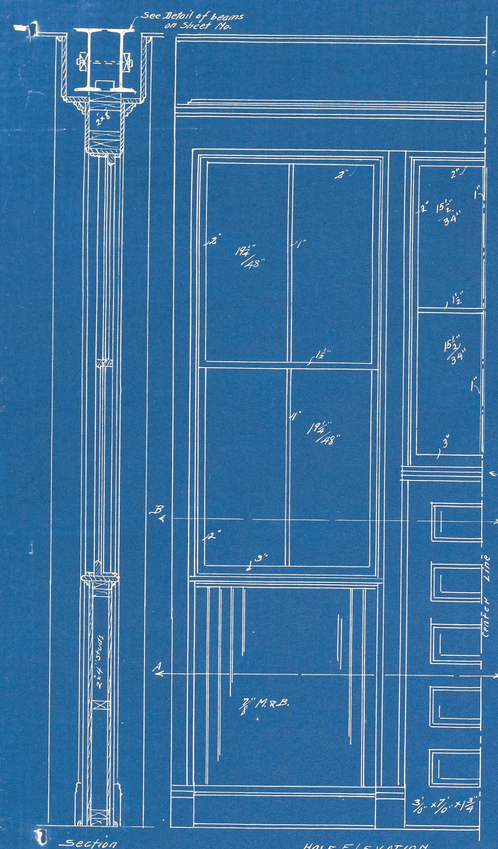

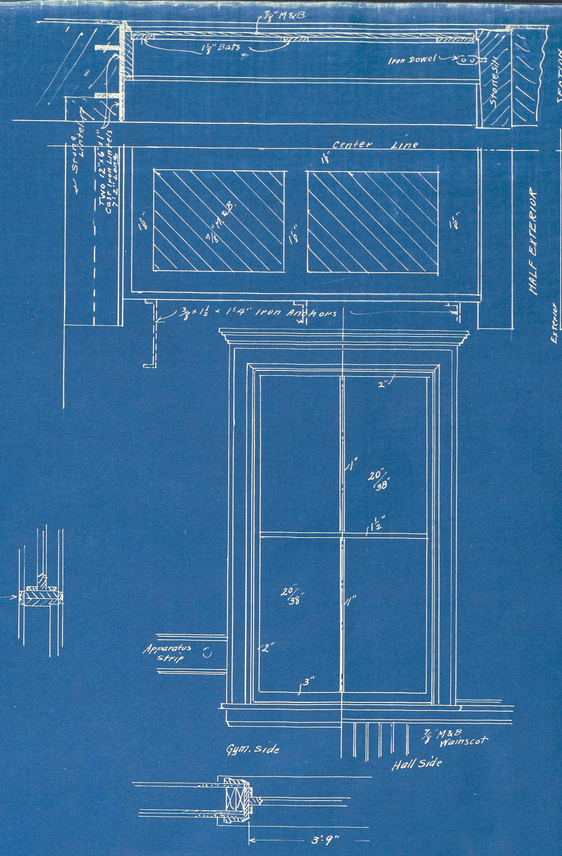

DETAIL OF WINDOWS IN WEST OF MENS GYM AND EAST OF GIRLS GYM. 1ST FLOOR.
Floor Line

DETAIL OF DOORS TO EXHAUST FAN IN OUTSIDE WALL
Scale 3/4"=1'0"

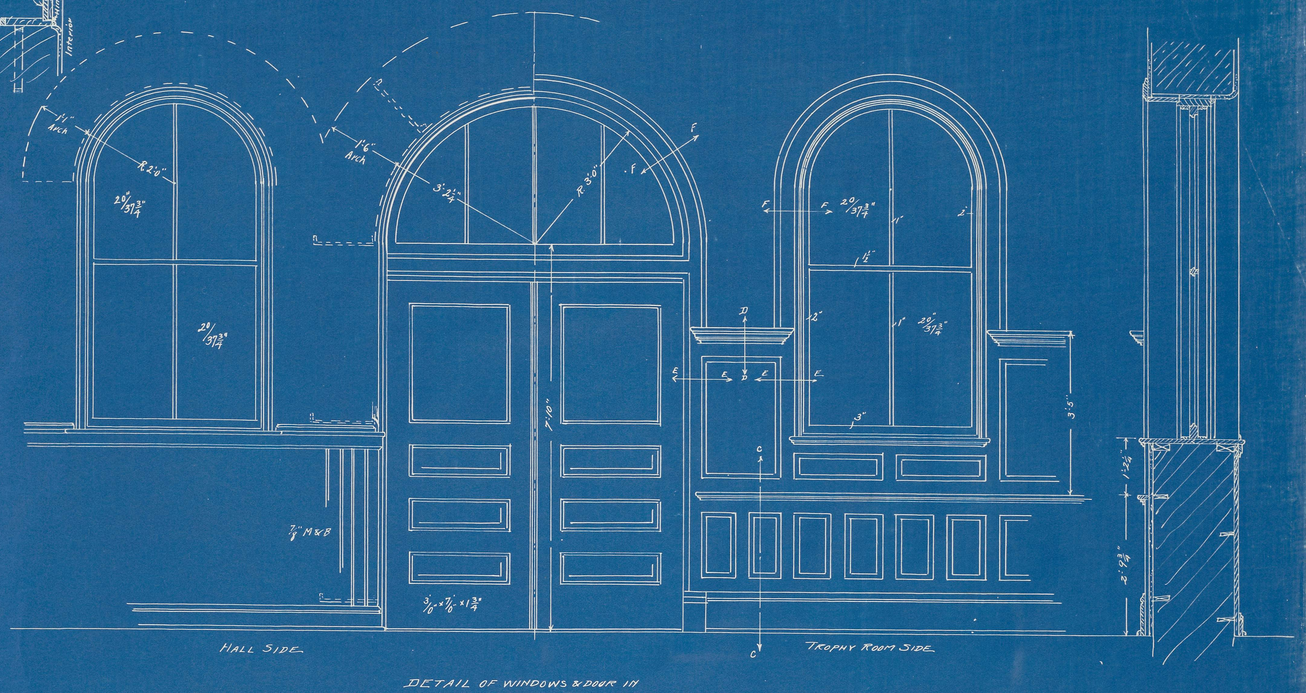

DETAIL OF WINDOWS & DOOR IN HALL & TROPHY ROOM
Scale 3/4"=1'0"

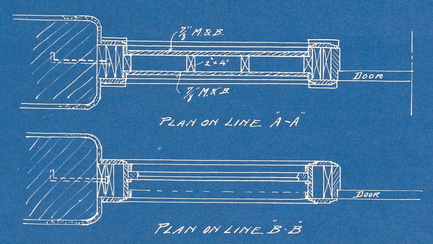

DETAIL OF PARTITION WINDOWS AND DOOR IN DIRECTORS OFFICE.

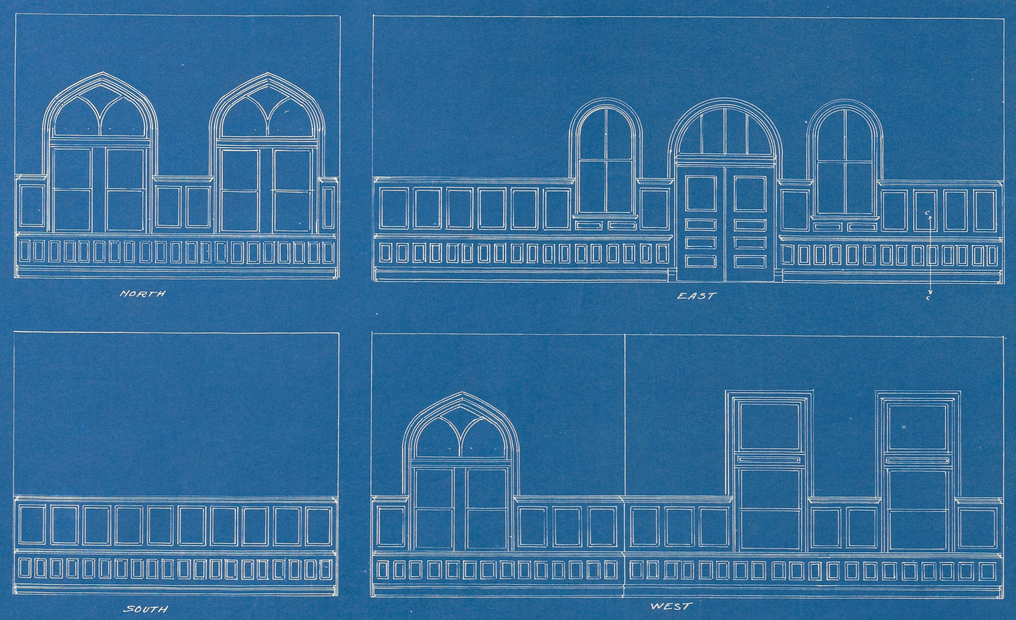

ELEVATIONS OF TROPHY ROOM WALLS
Scale 1/4"=1'0"

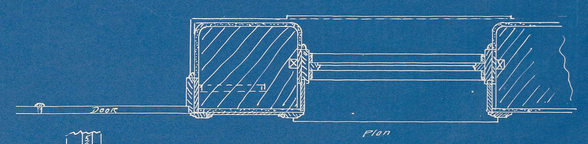

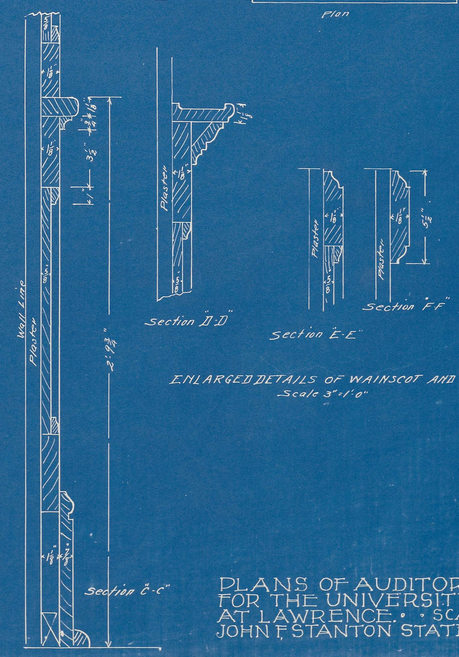

ENLARGED DETAILS OF WAINSCOT AND CASINGS
Scale 3"=1'0"

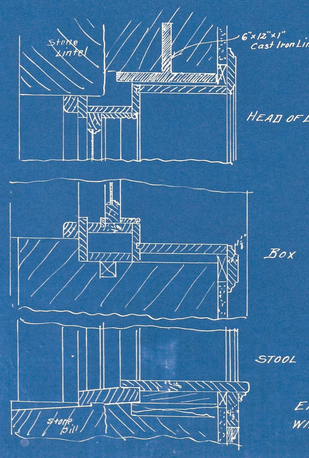

Lintels, sills and other details as shown on Sheet No.

ENLARGED DETAILS OF OUTSIDE WINDOWS IN TROPHY ROOM
Scale 1 1/2"=1'0"

PLANS OF AUDITORIUM-GYMNASIUM FOR THE UNIVERSITY OF KANSAS AT LAWRENCE. SCALE 1/8"=1'0" X 3"=ONE FOOT.
JOHN F. STANTON STATE ARCHITECT.