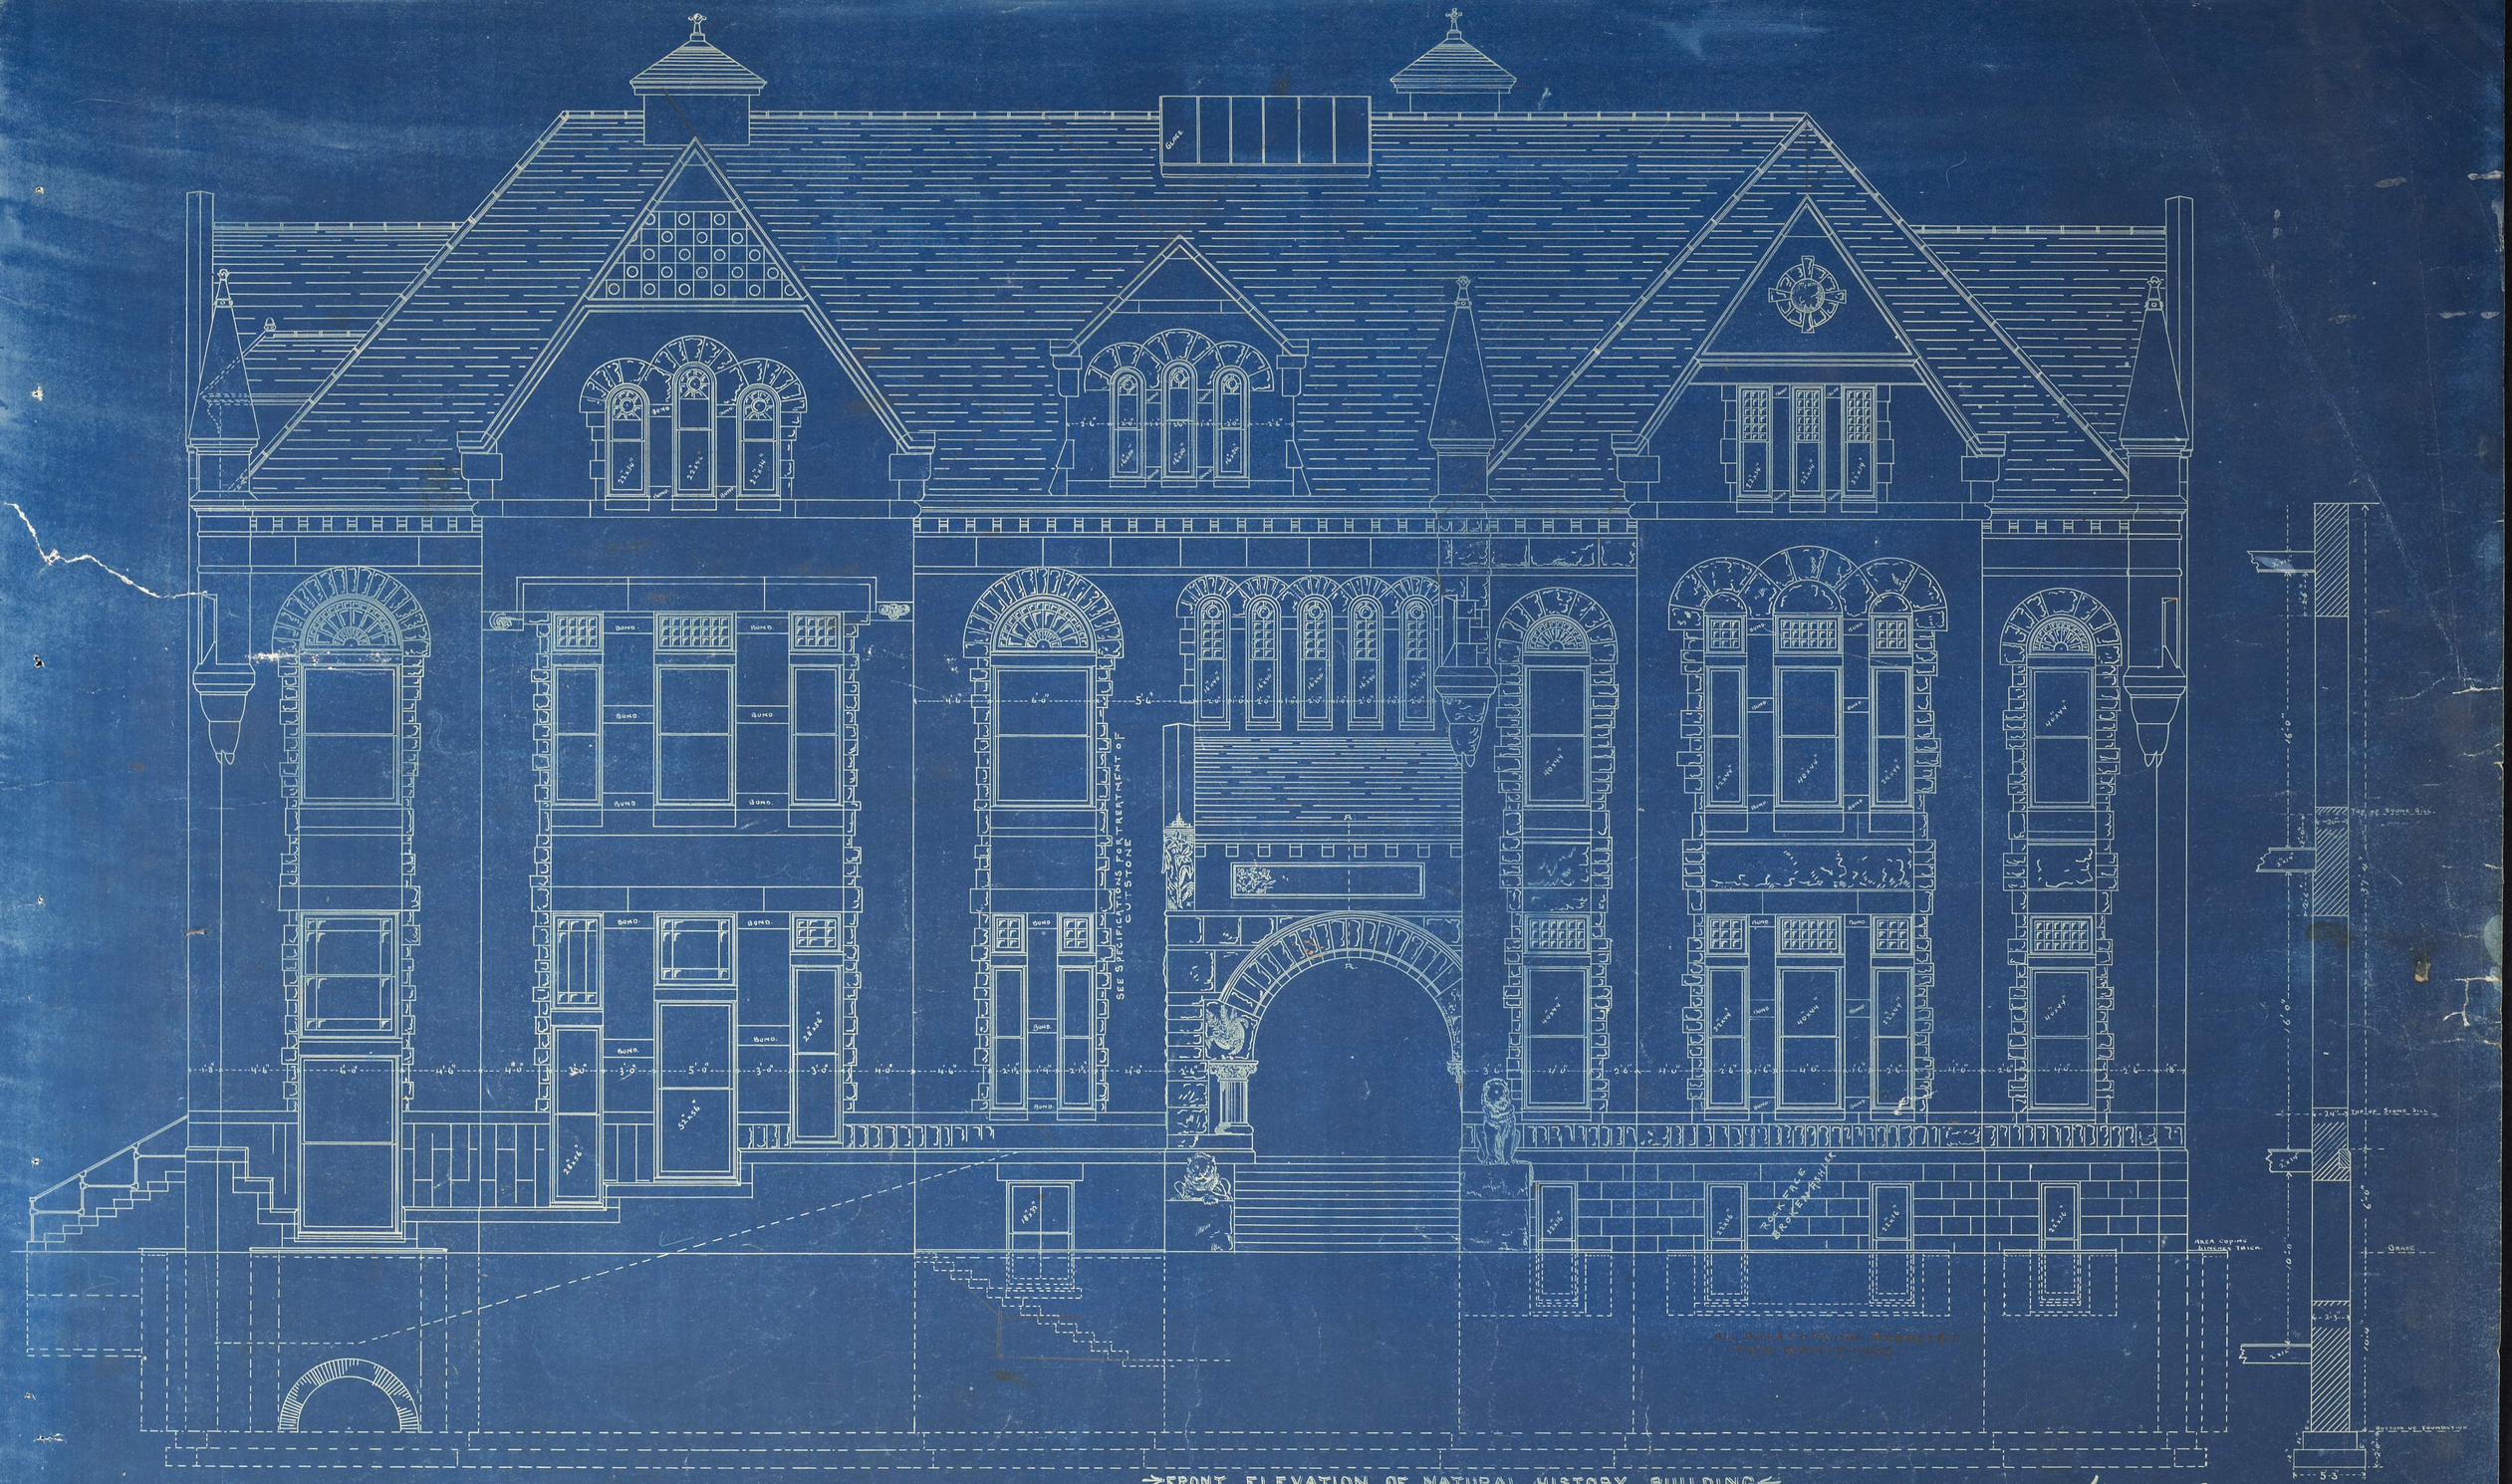

→FRONT ELEVATION OF NATURAL HISTORY BUILDING←
STATE UNIVERSITY, LAWRENCE, KS.
SCALE 1/4"=1'

Haskell & Wood
Archts