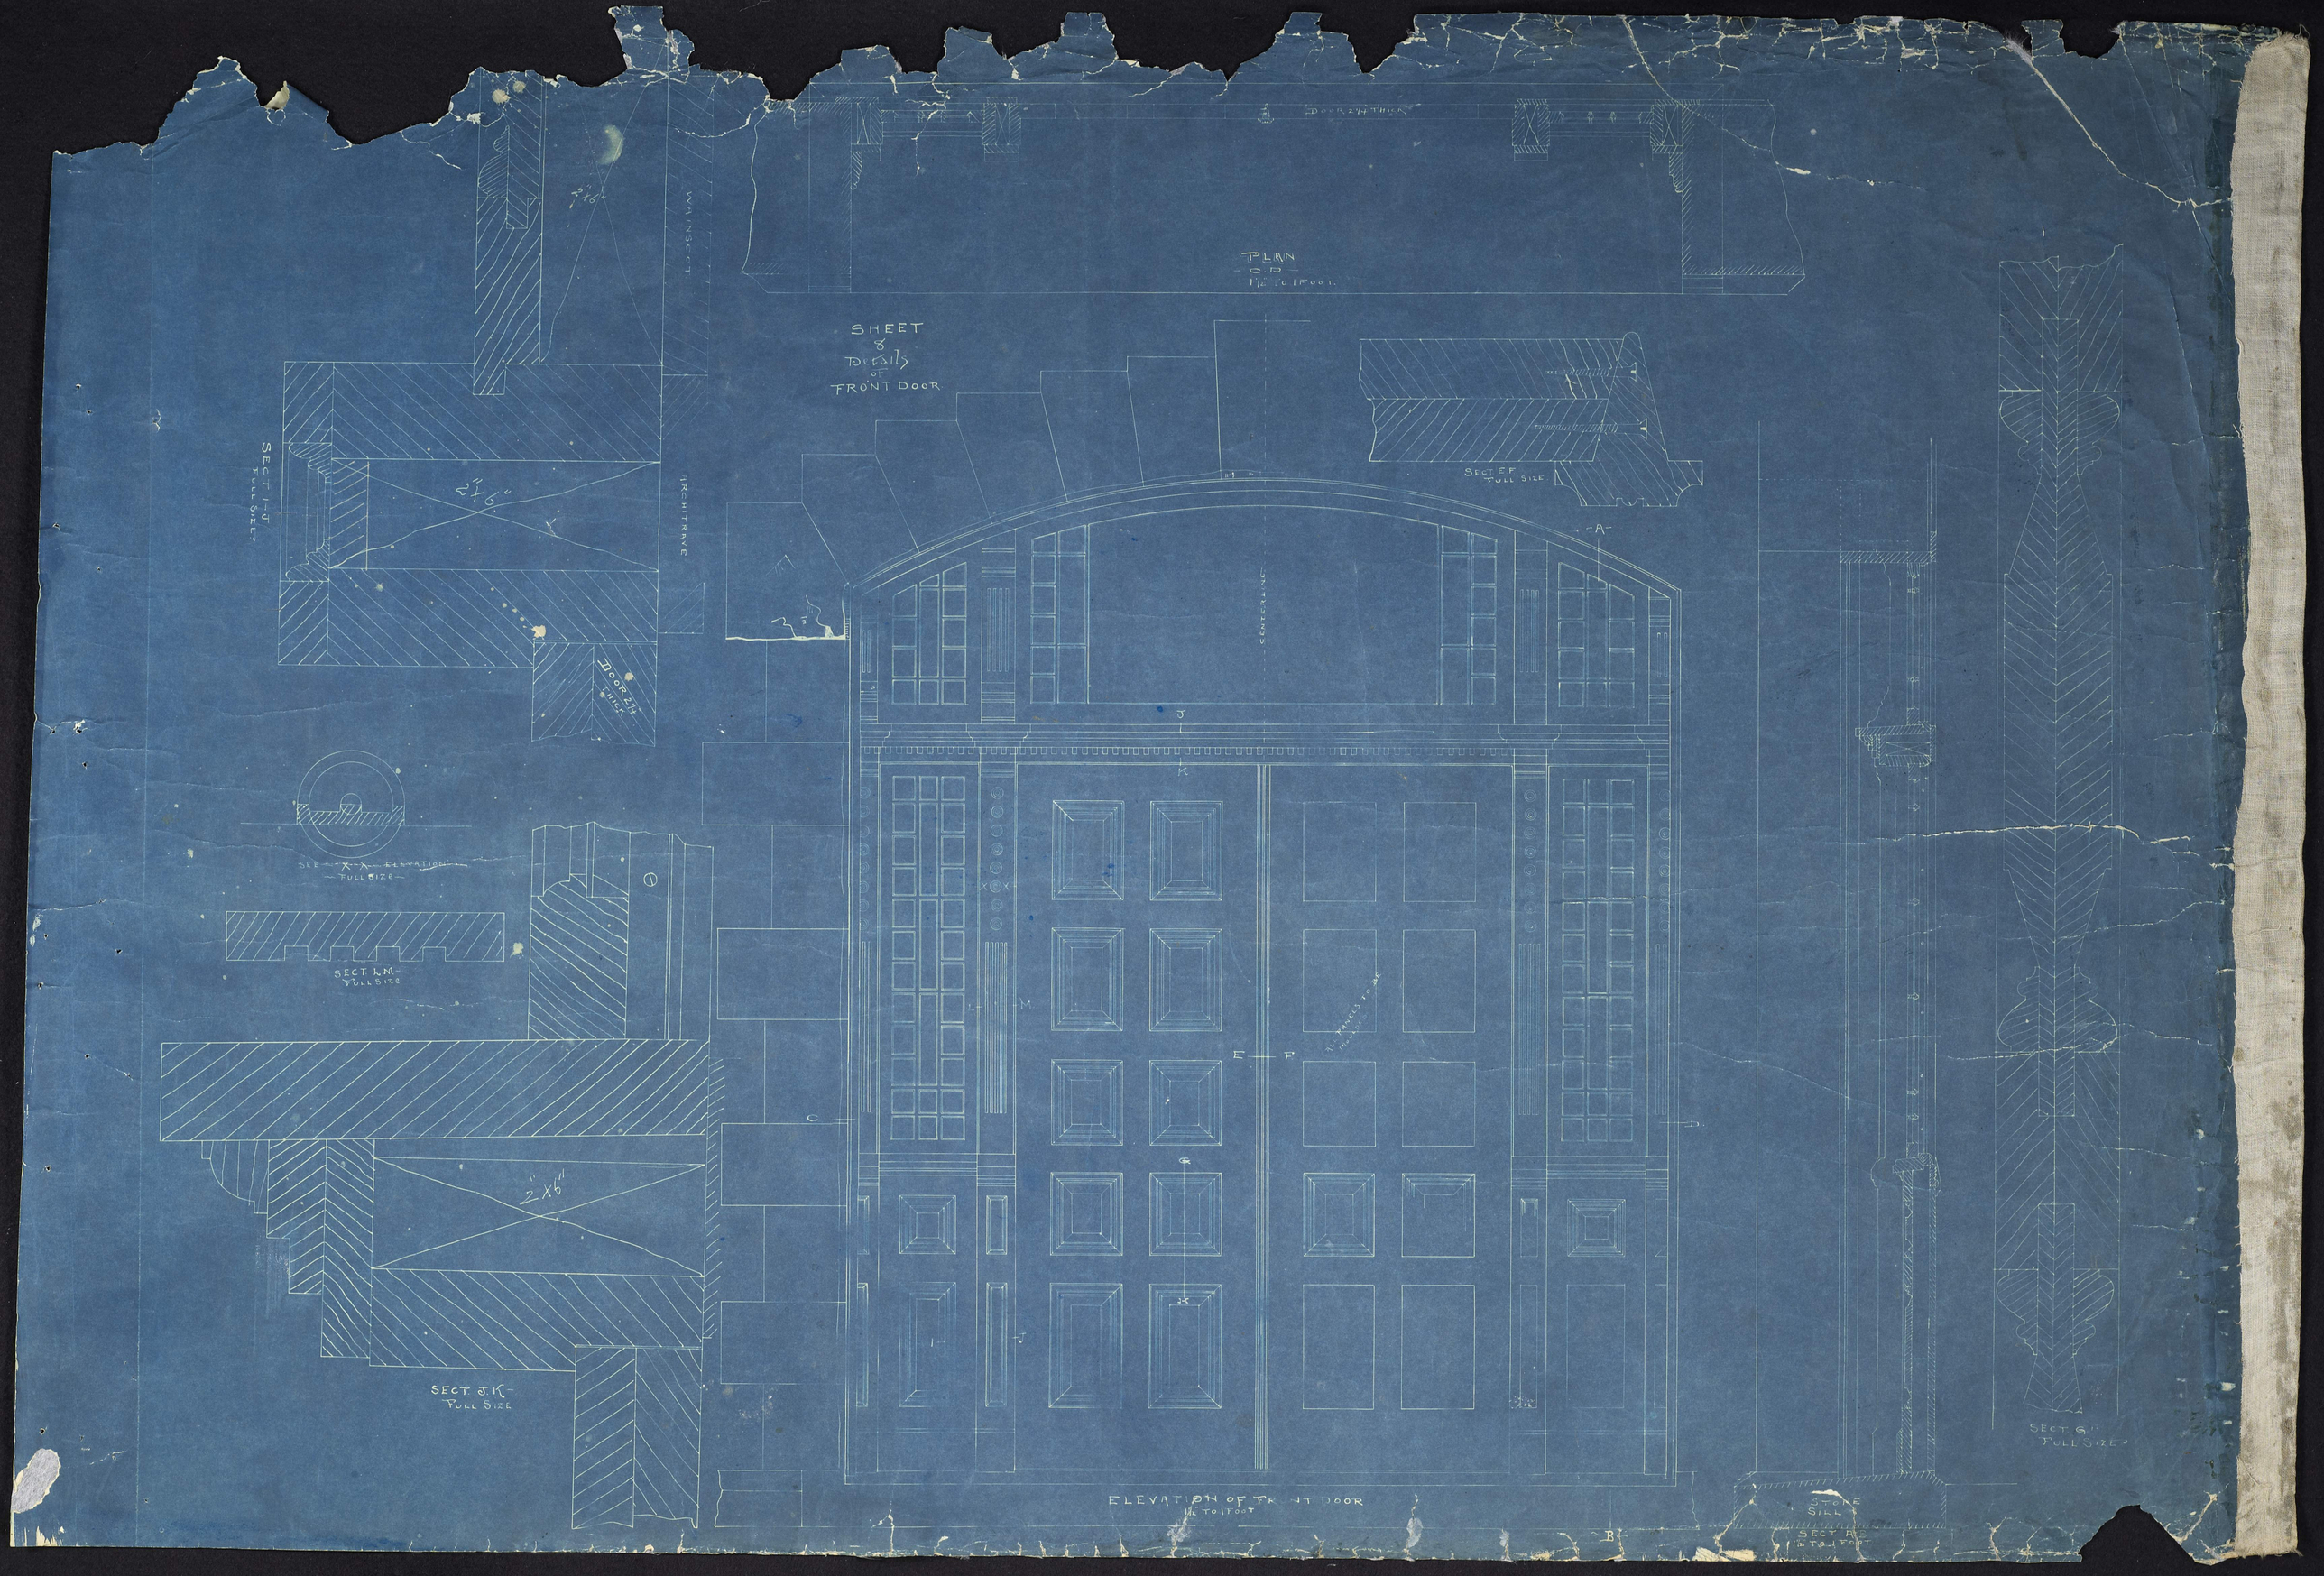

PLAN
C.D
1½ TO 1 FOOT.
SHEET
8
Details
OF
FRONT DOOR
WAINSCOT
ARCHITRAVE
SECT. I-J
FULL SIZE
2"x6"
DOOR 2¼ THICK
SECT. E-F
FULL SIZE
CENTERLINE
SEE X-X ELEVATION
FULL SIZE
SECT. L-M
FULL SIZE
SECT. J-K
FULL SIZE
ELEVATION OF FRONT DOOR
1½ TO 1 FOOT
STONE
SILL
SECT. A-B
1½ TO 1 FOOT
SECT. G
FULL SIZE