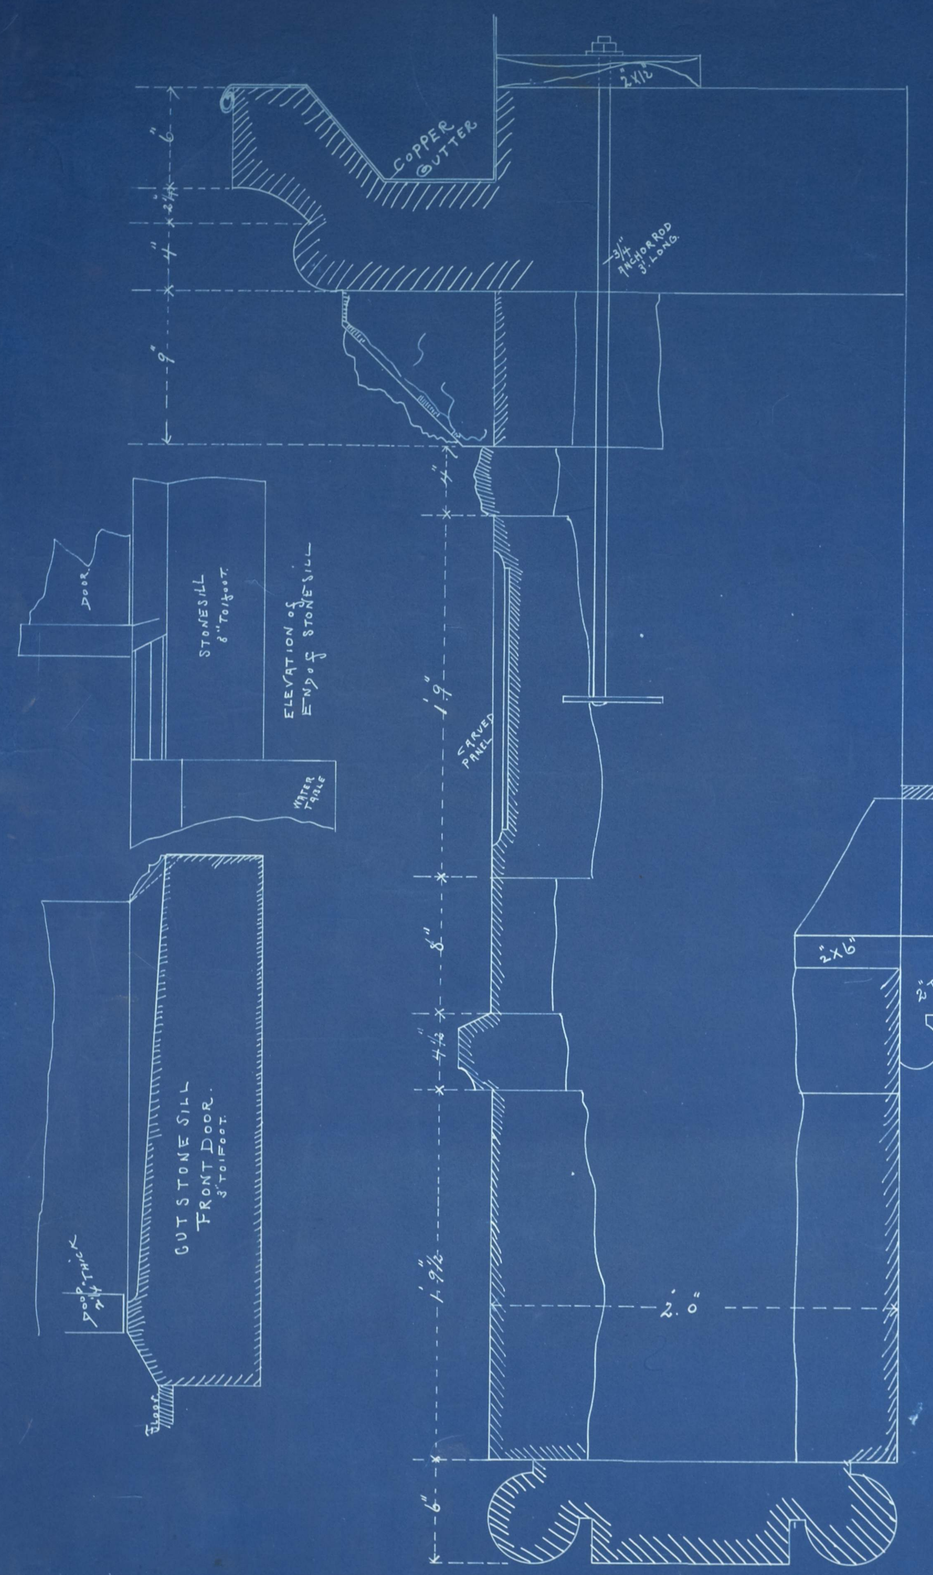

Sect. A.A.
Front Elevation
3" to 1 ft.

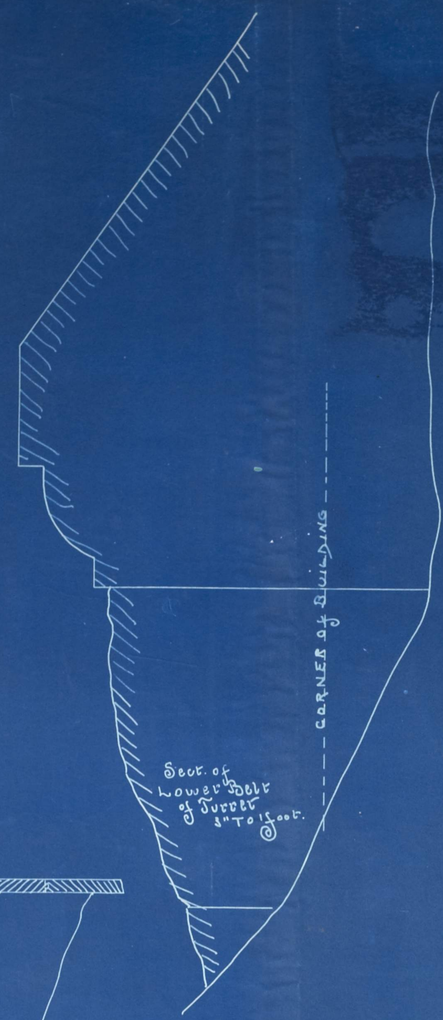

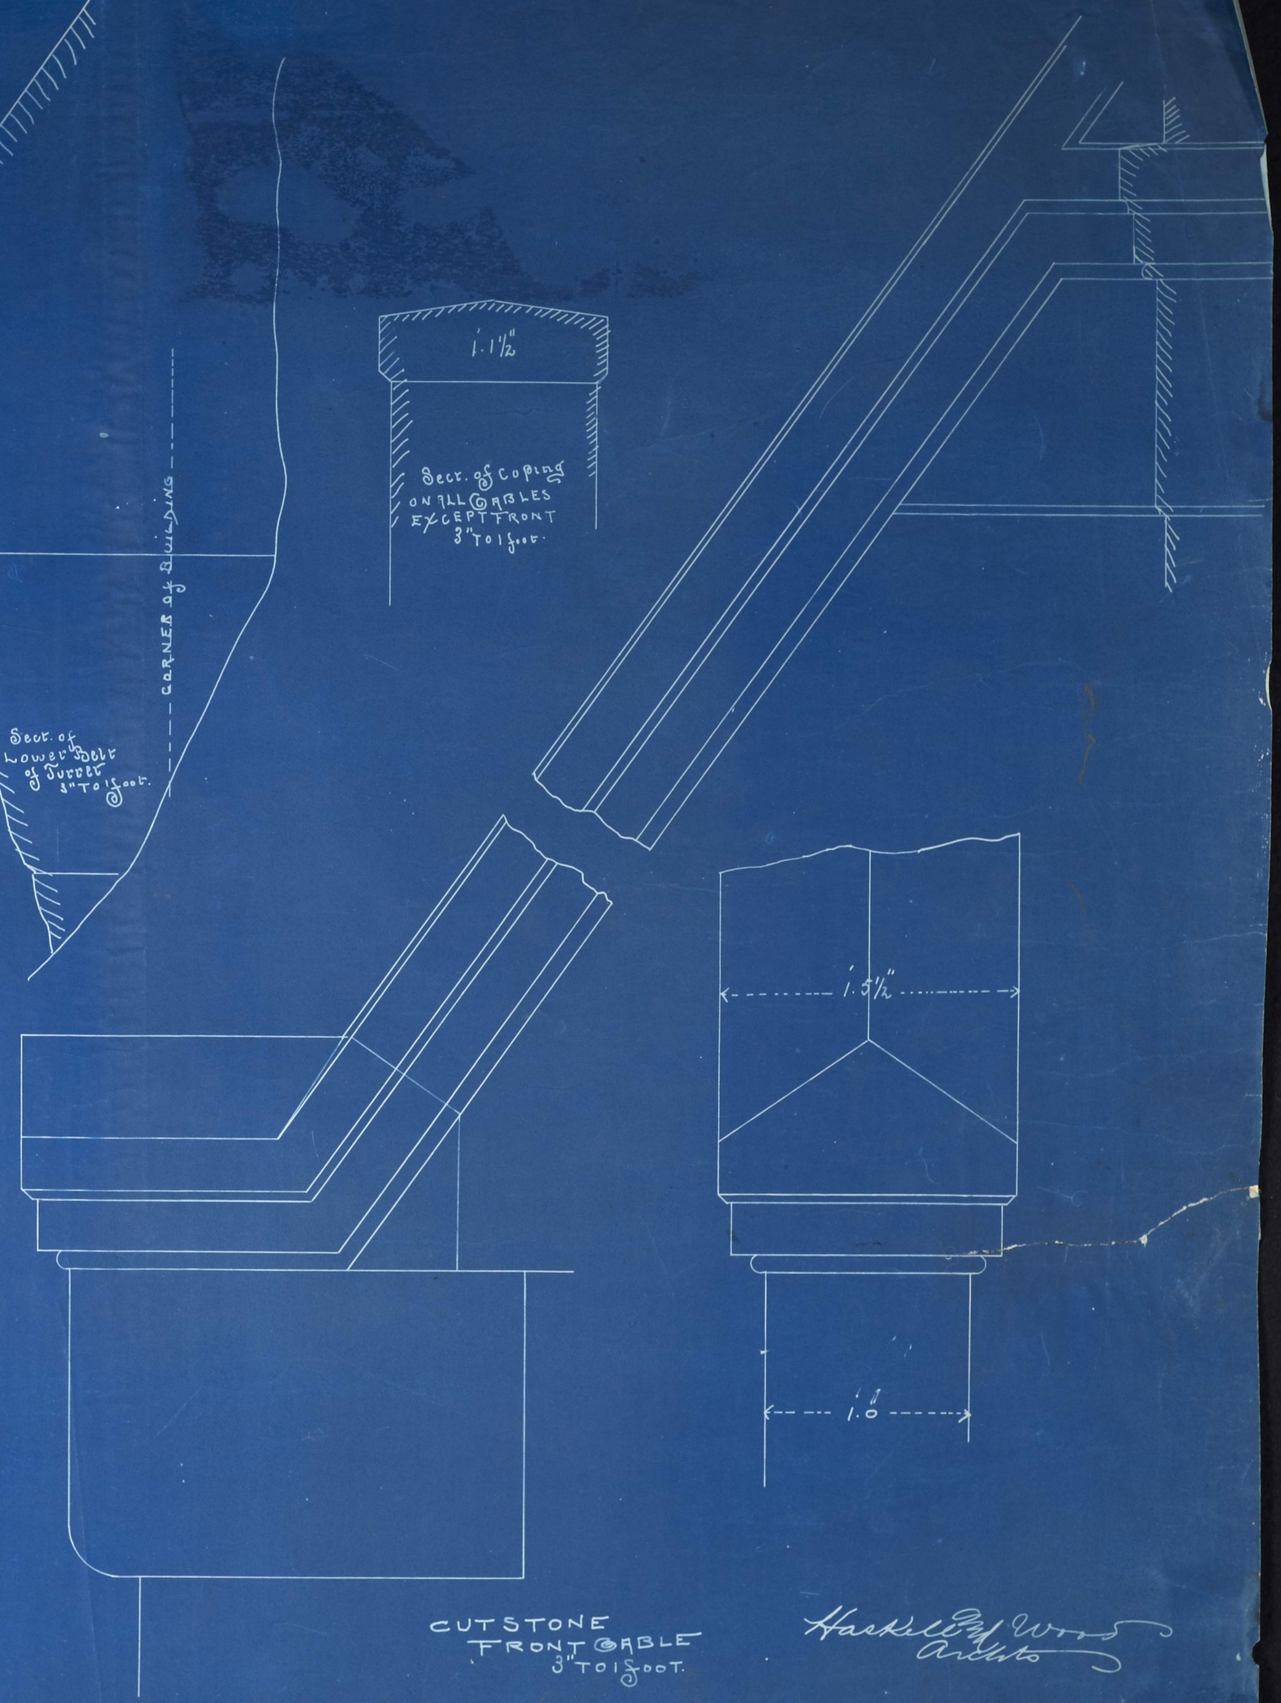

CUTSTONE
FRONT GABLE
3" TO 1 FOOT.

Haskell and Wood
Architects