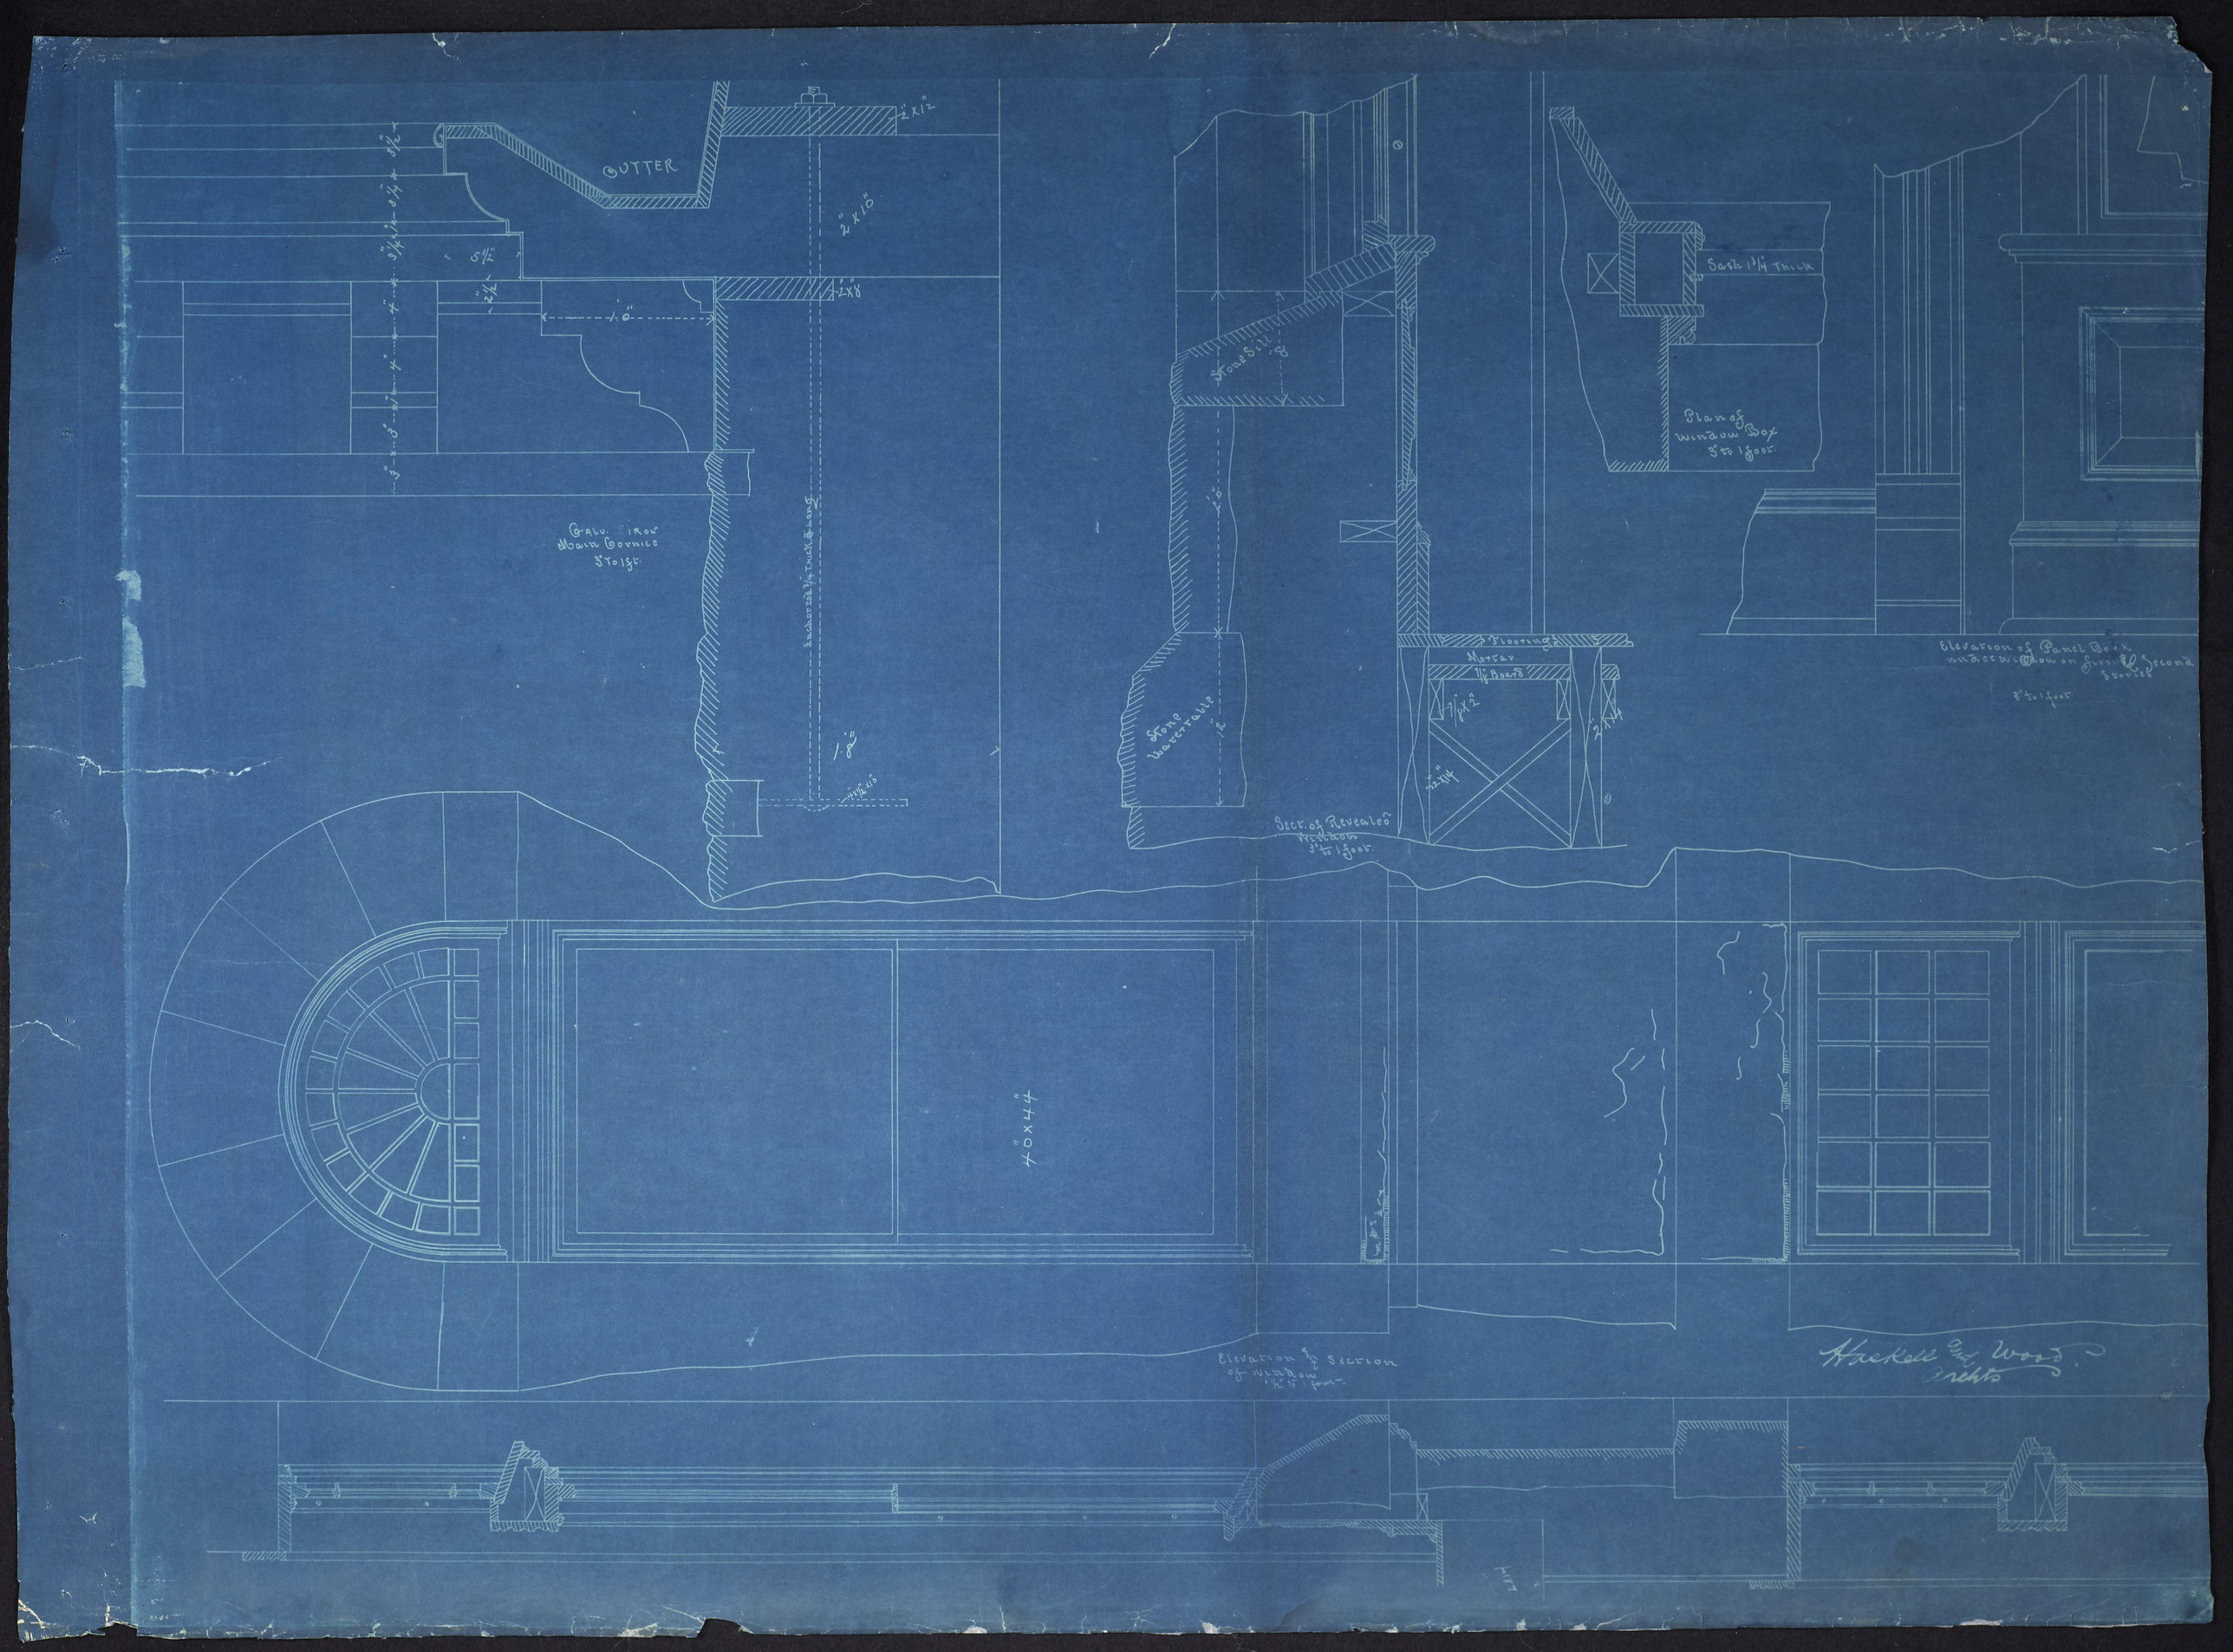
GUTTER
2"x12"
2"x10"
2"x8"
5 1/2"
1'.0"
Galv. Iron Main Cornice 3/4 to 1 ft.
Sheet Iron 3/16 Thick Brown
40x44
Stone Sill
Stone Water Table
Flooring
Mortar
1 1/4 Boards
2"x4"
2"x4"
Sect. of Revealed Window 3/4 to 1 foot.
Sash 1 3/4 Thick
Plan of Window Box 3/4 to 1 foot.
Elevation of Panel Back with Window on Second Story 3/4 to 1 foot.
Elevation & Section of Main Bow 1/4 to 1 foot.
Haskell & Wood Archts