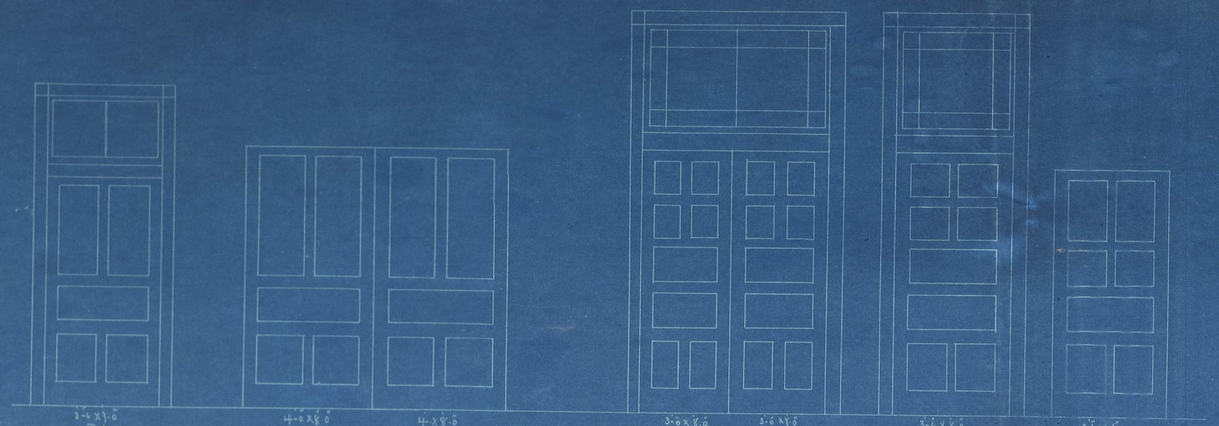

DIAGRAM of DOORS
1/2 TO 1 FOOT.

FULL SIZE

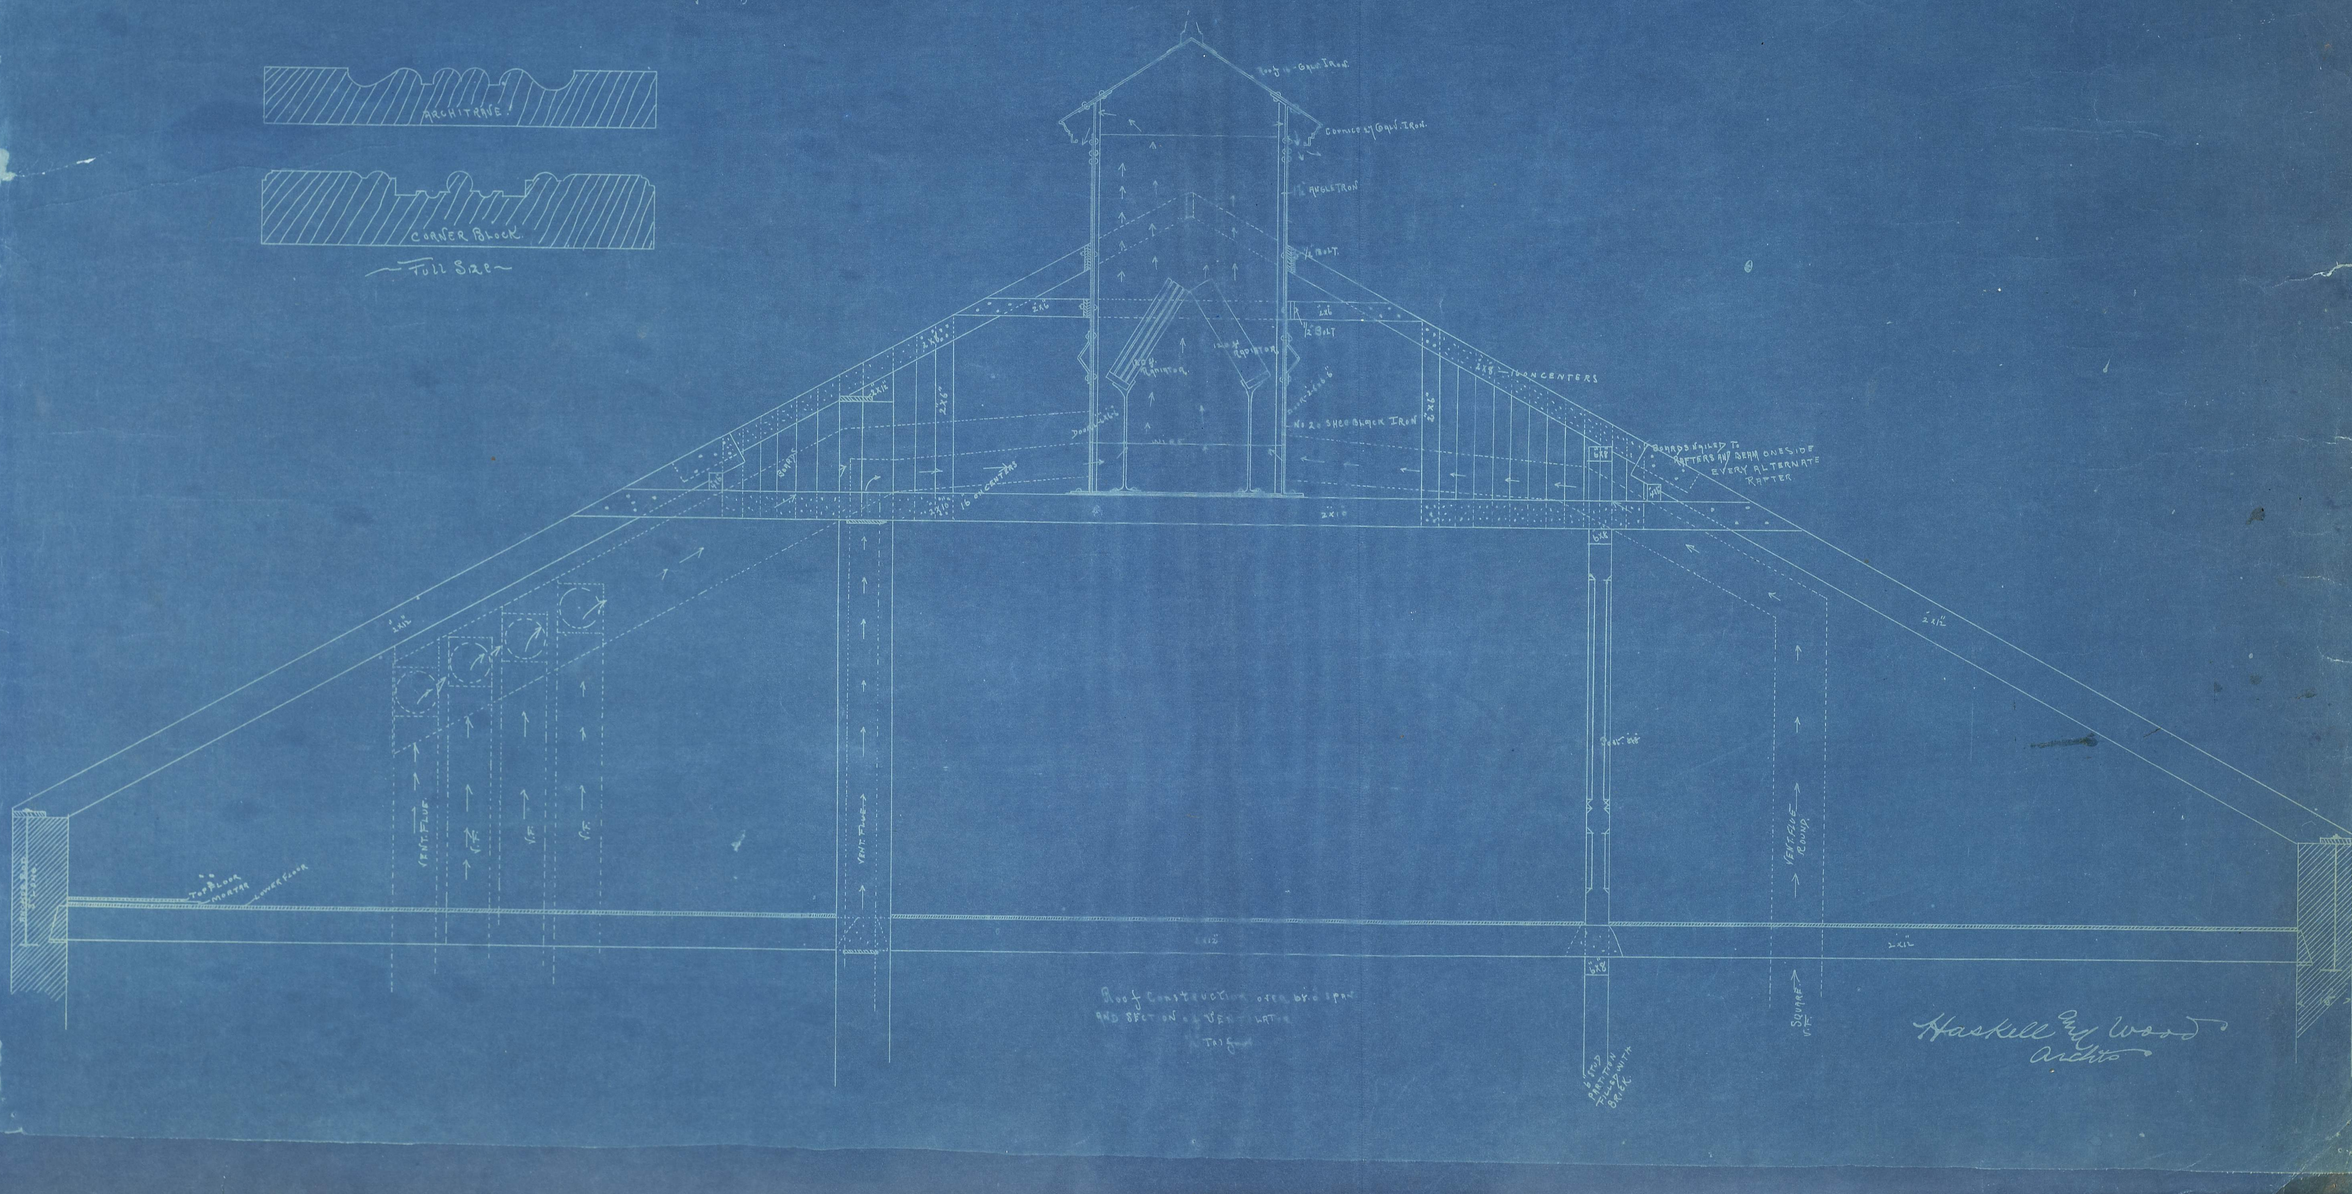

Roof Construction over 40-0 span
and Section of Vestibule
Tri Court

Haskell & Wood
Archts