GENERAL VIEW.

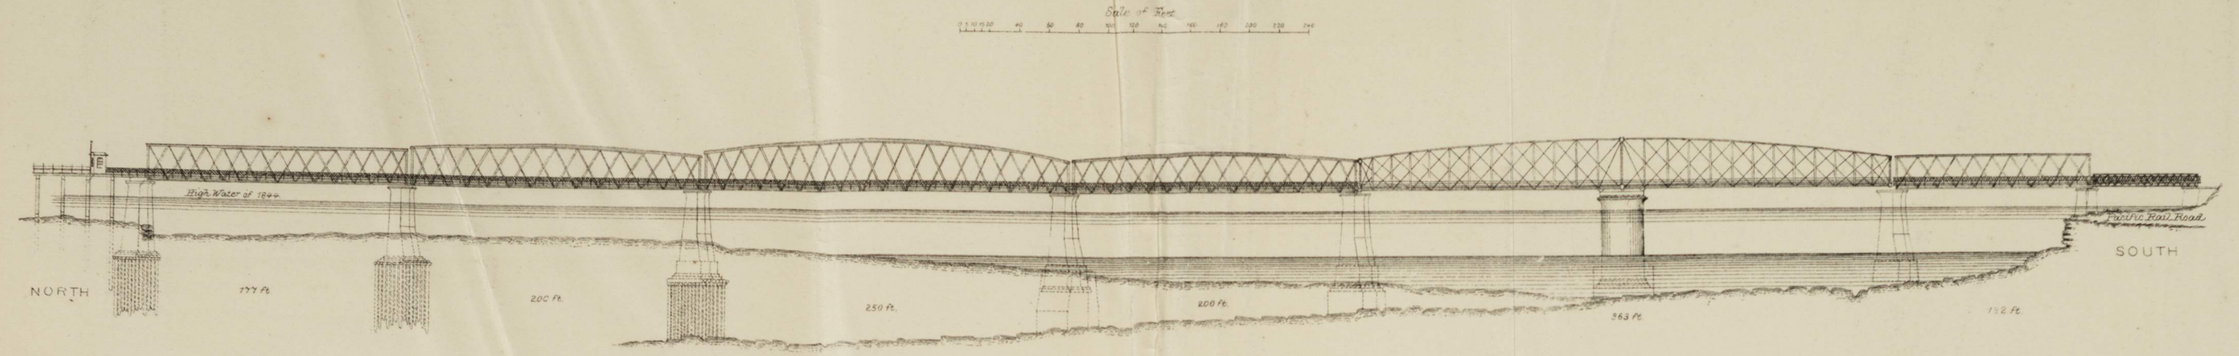

176 FEET SPAN

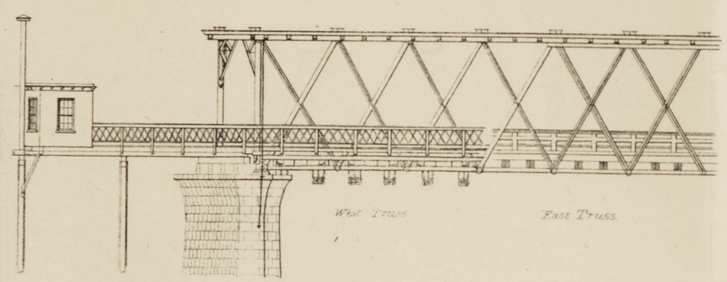

ELEVATION

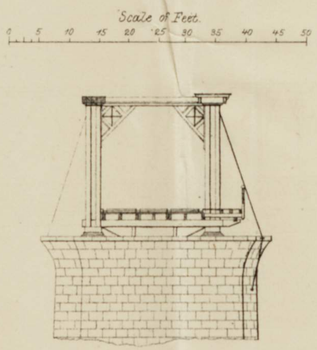

END VIEW.

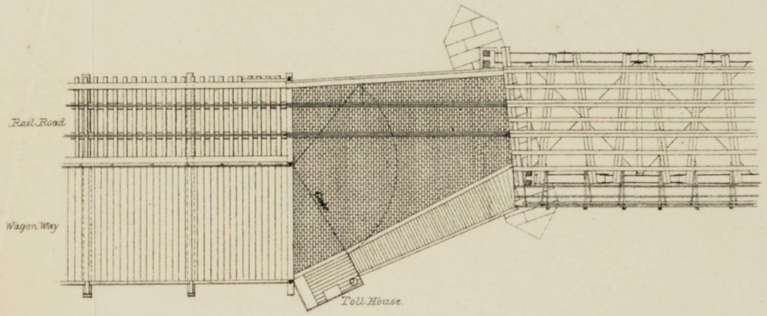

PLAN SHOWING APPROACH.

D. Van Nostrand, Publisher N.Y.

MAYER & MERKEL 141 FULTON ST. NEW YORK