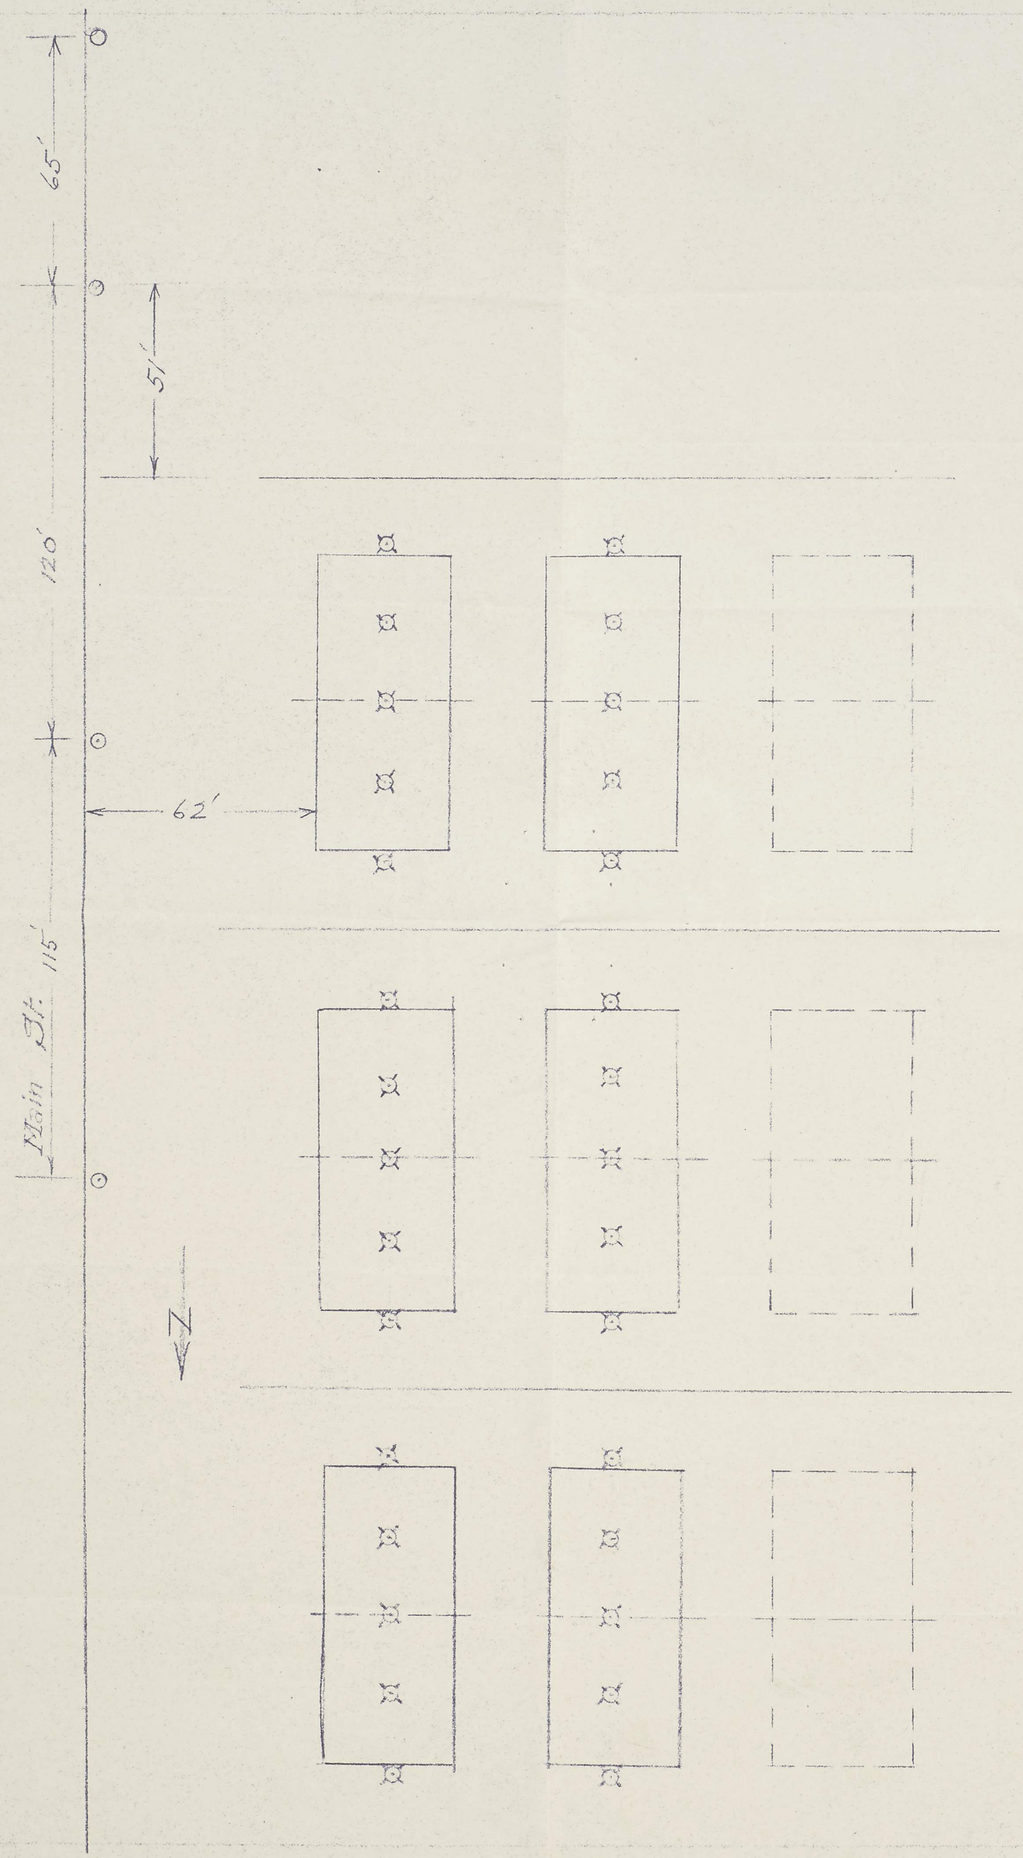

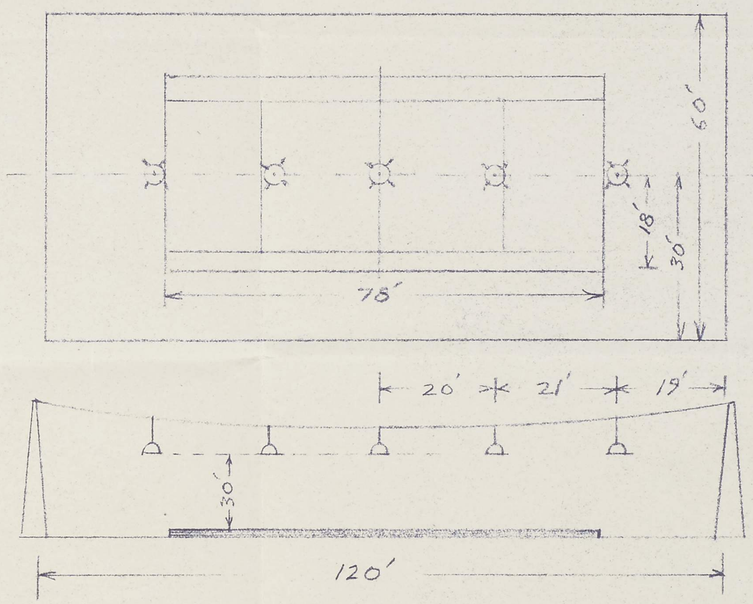

Scale, 1" = 20'

PLAN FOR LIGHTING TENNIS COURTS
AT THE PLAZA

Board of Park Commissioners
Kansas City, Missouri
March 24, 1941

W. I. Ayres.