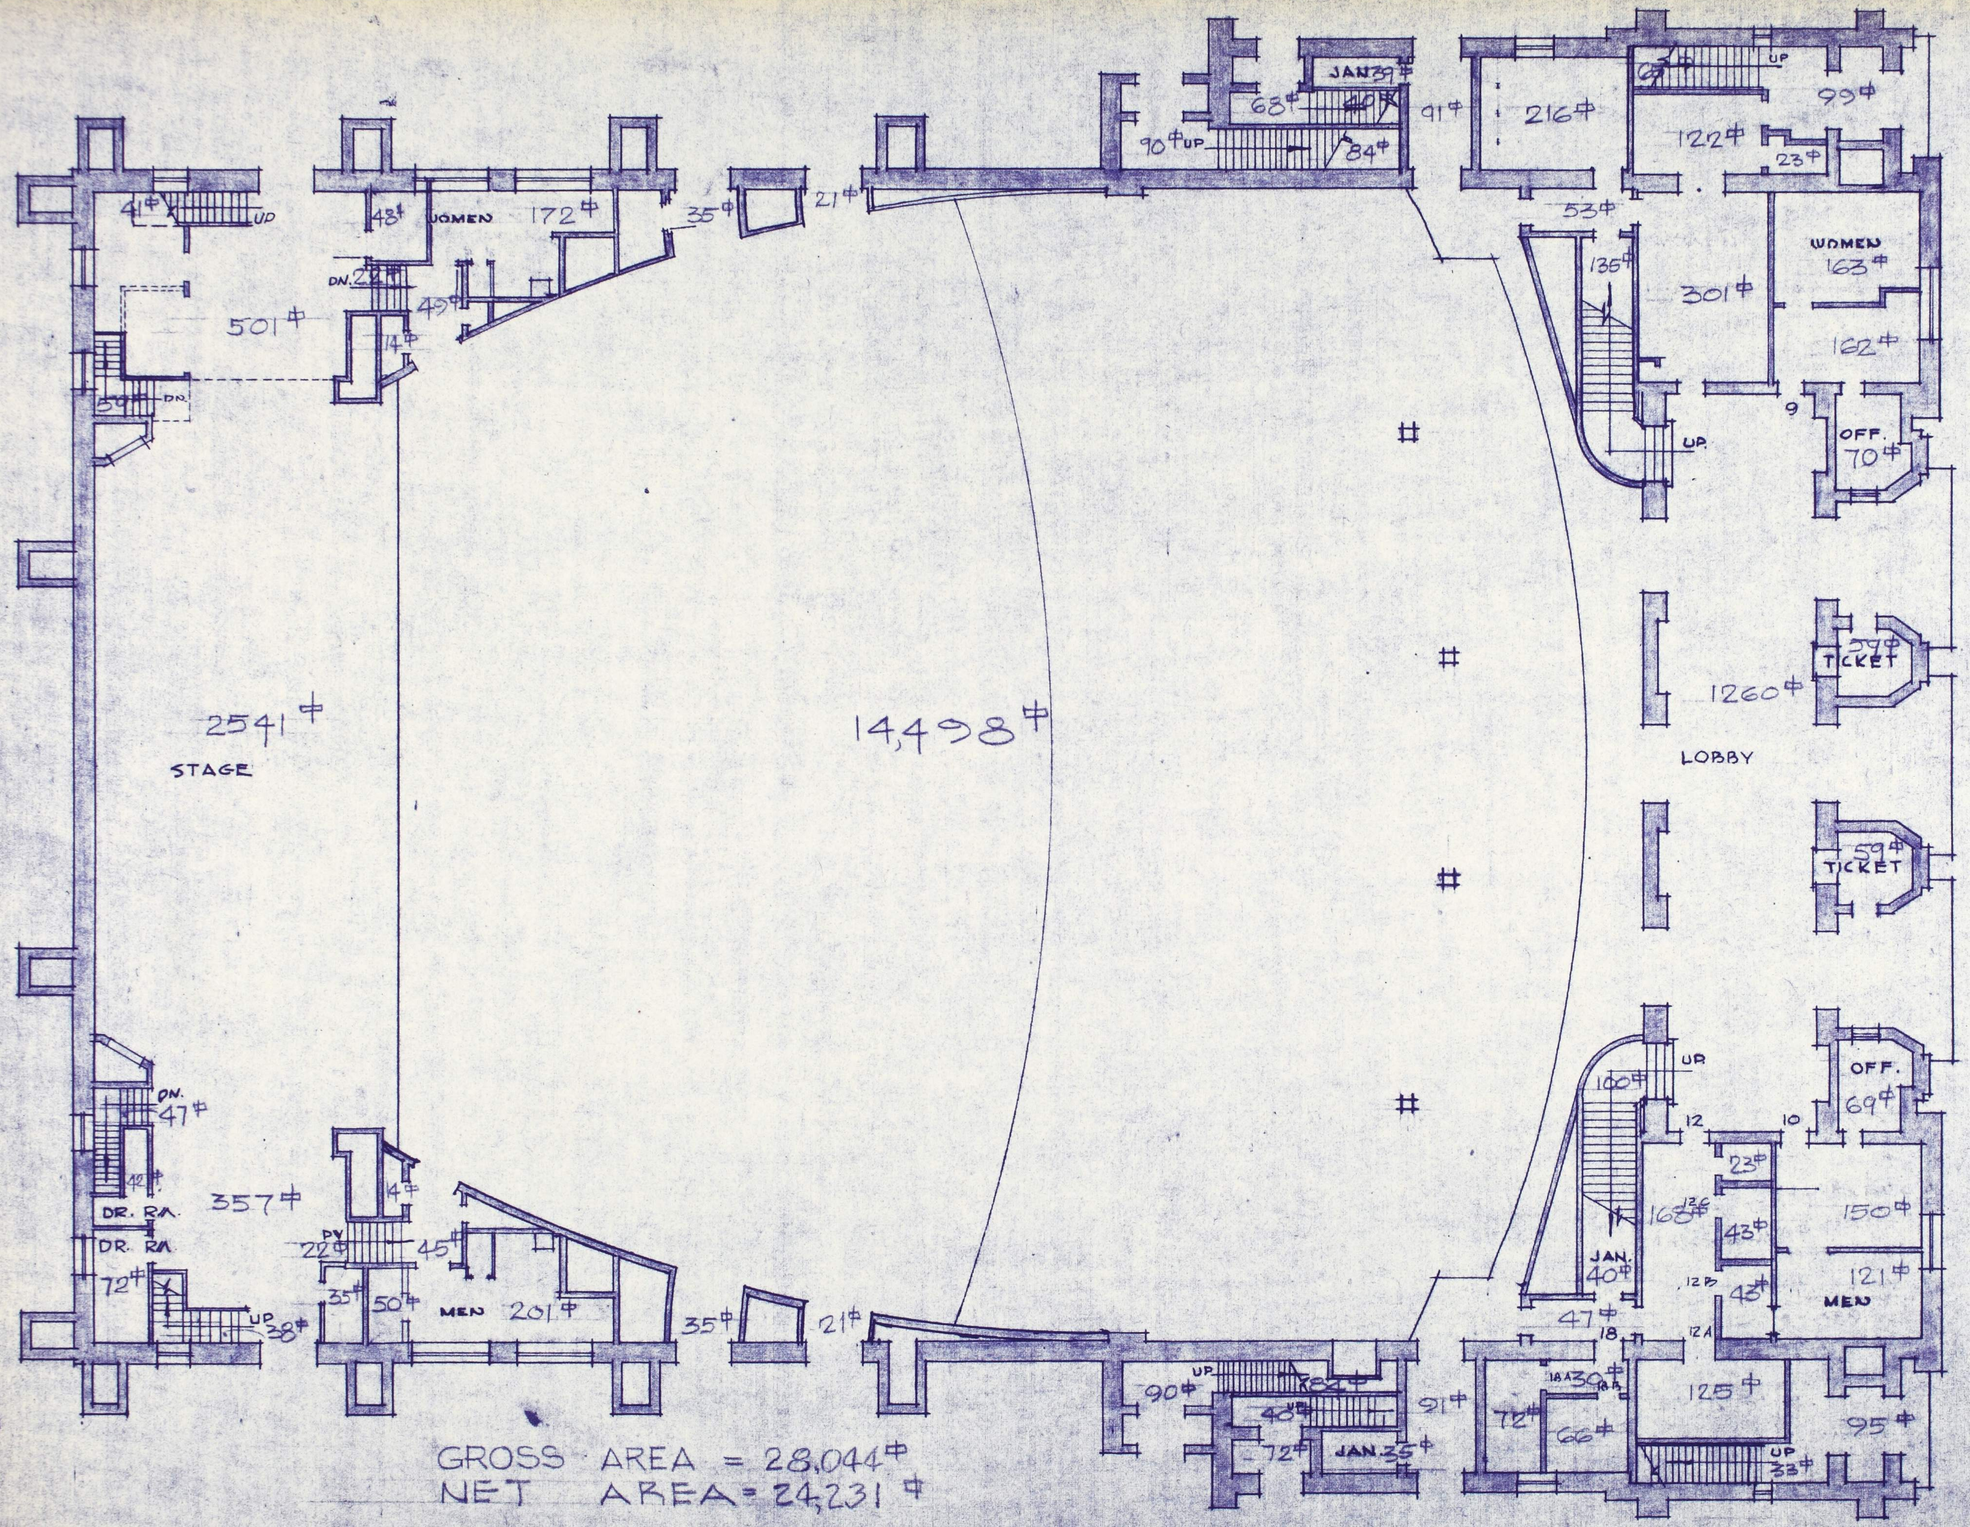

HOCH AUDITORIUM

FIRST FLOOR

SCALE: 1/16" = 1'-0"

DRAWN - JULY 1952
REVISED - SEPT., '58
REVISED NOV 1967
" DEC 1968

BLDG. NO. 39 - SHEET 2 OF 5

FEB 1 1968