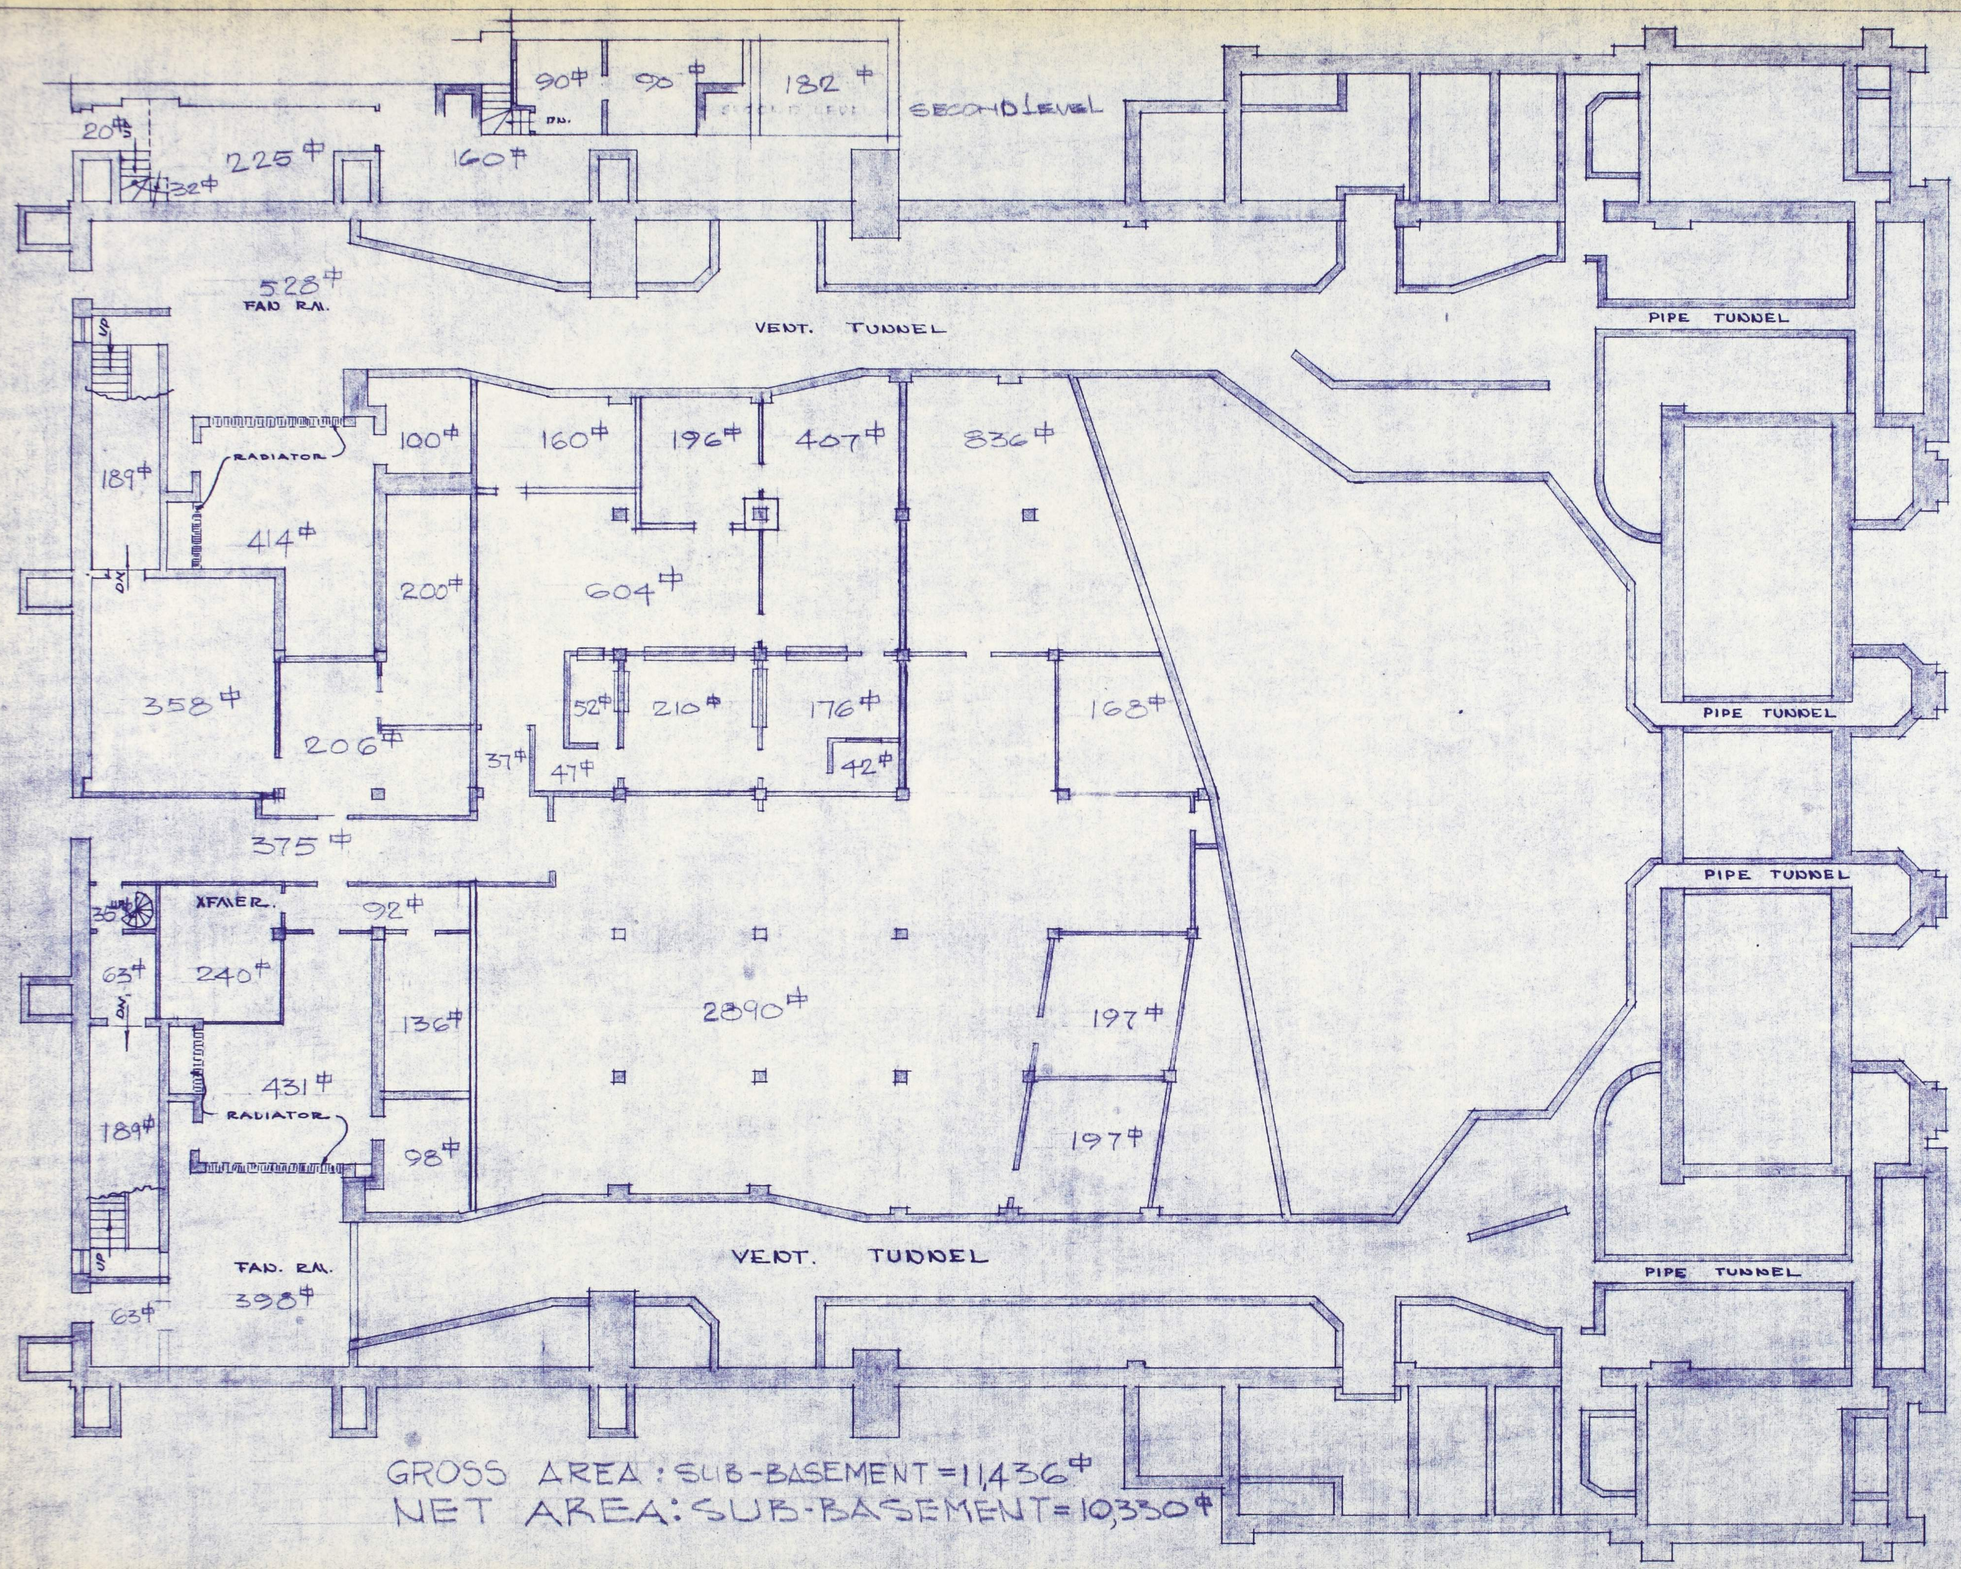

ENTOMOLOGY LAB
1ST FL. GROSS = 584#

ENTOMOLOGY LAB
2ND FL. GROSS = 488#

ENTOMOLOGY LAB
1ST FL. NET = 437#

ENTOMOLOGY LAB
2ND FL. NET = 382#

TOTAL GROSS AREA = 71,626#
TOTAL NET AREA = 59,377#

GROSS AREA: SUB-BASEMENT = 11,436#
NET AREA: SUB-BASEMENT = 10,330#

HOCH AUDITORIUM
SUB-BASEMENT
SCALE 1/16 = 1'-0"

DRAWN - JULY 1952
REVISED - APRIL 5, '57
" SEPT., '58
" AUG. 60
REVISED NOV. 67

BLDG. NO. 39. SHEET 1 OF 5.

FEB 1 1968