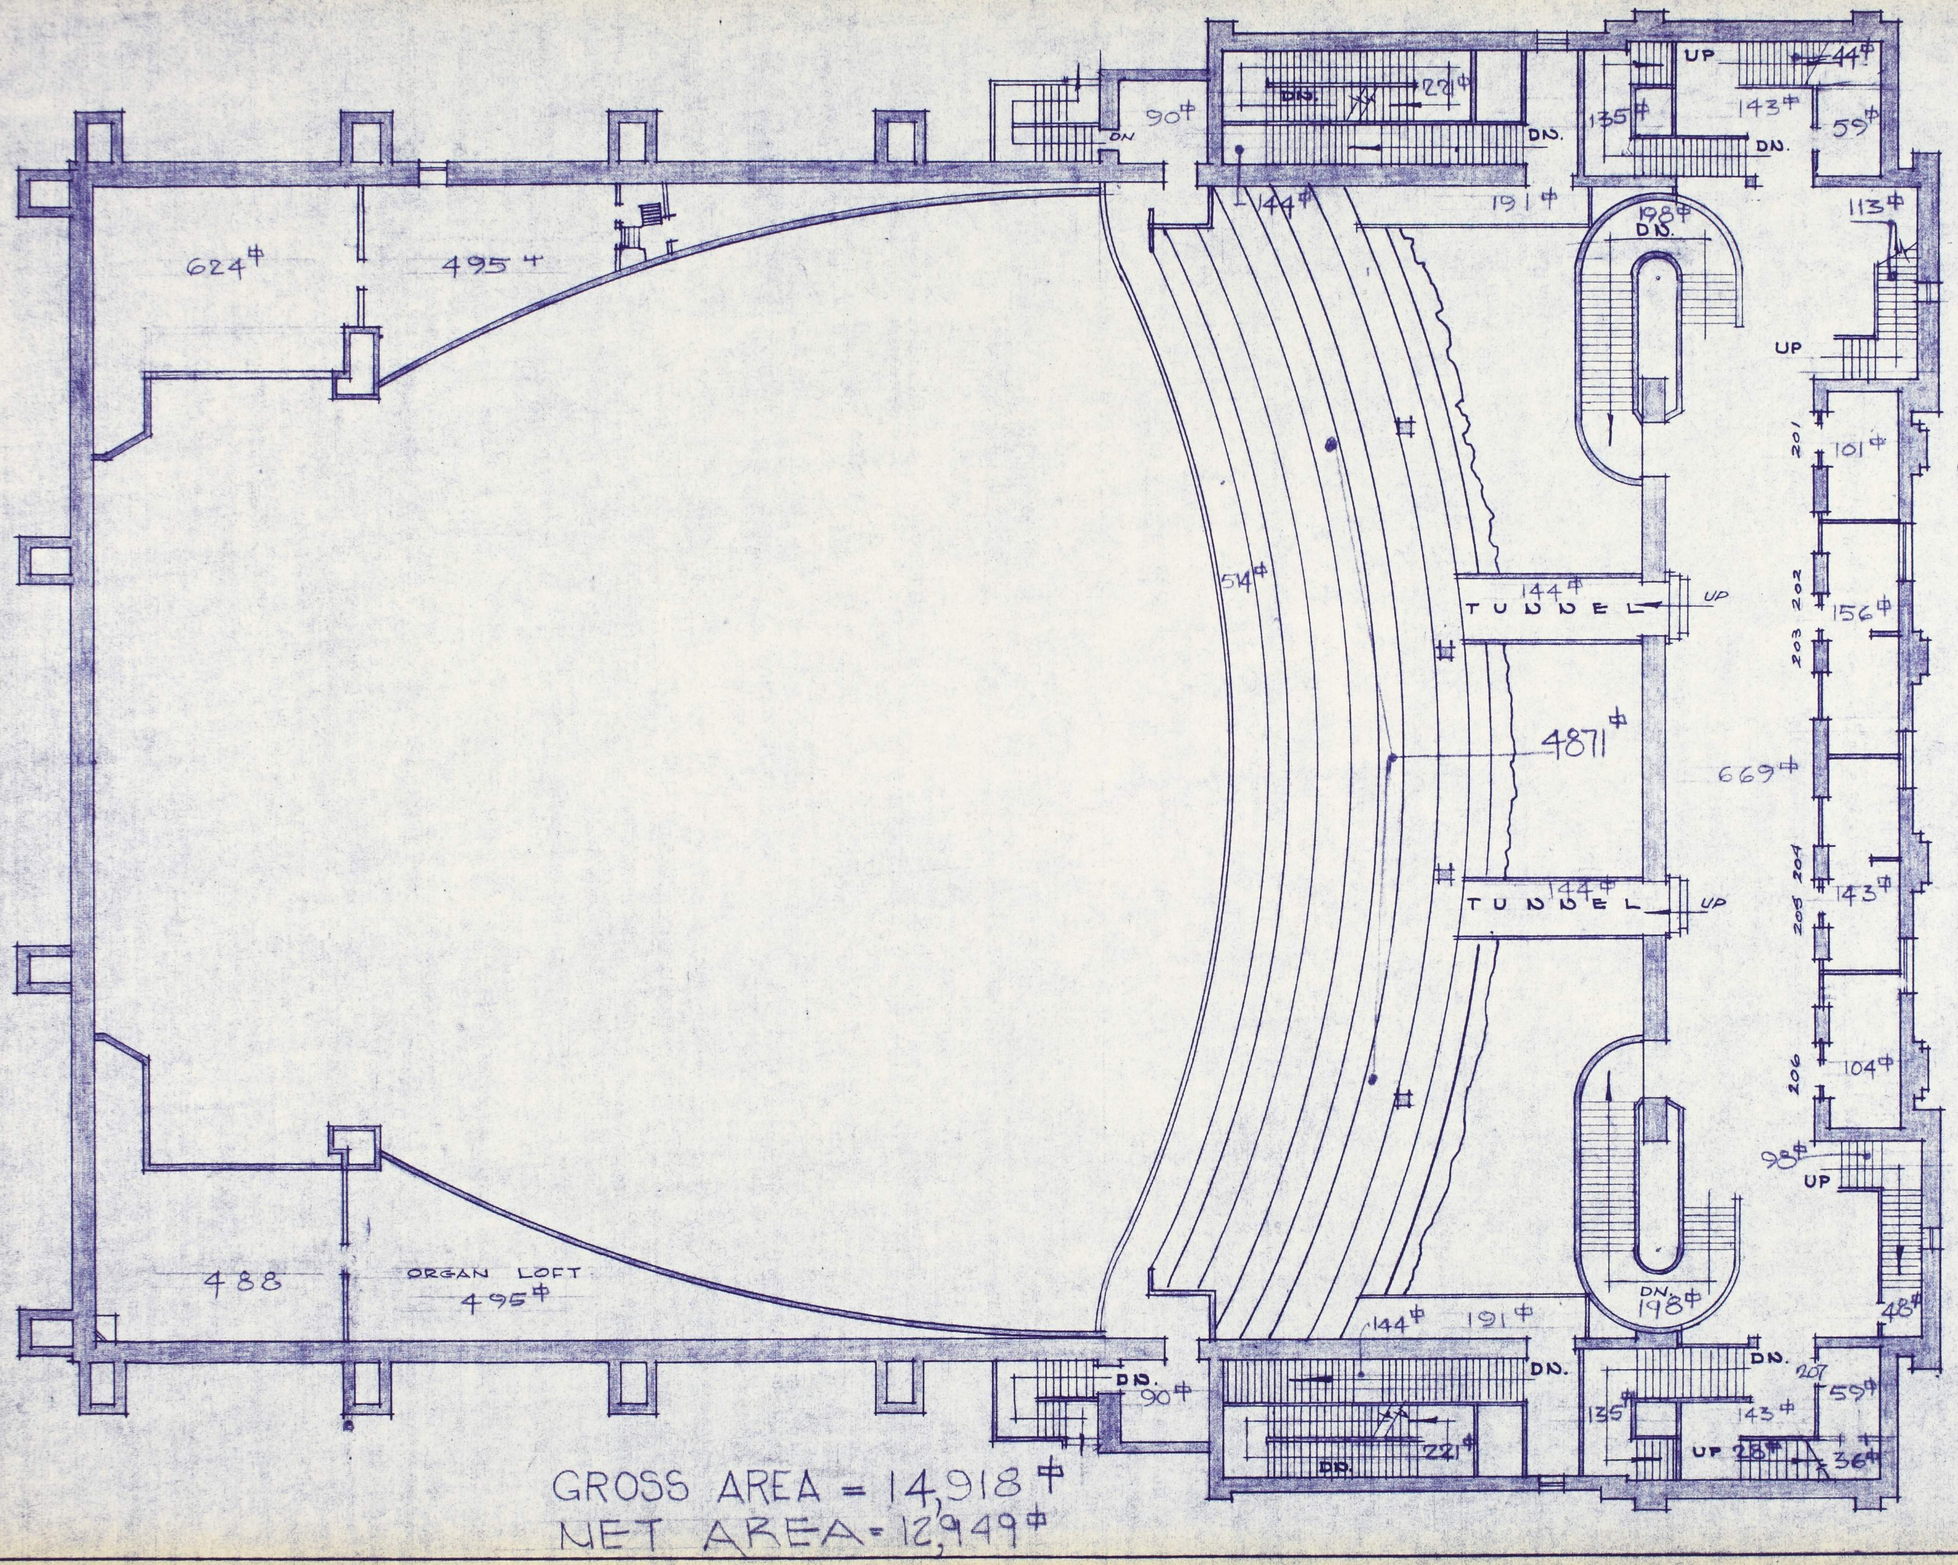

HOCH AUDITORIUM

FIRST BALCONY
LEVEL A.

SCALE: 1/16" = 1'-0"

DRAWN - JULY 1952
REVISED NOV 1967
" DEC 1968

BLDG NO. 89 - SHEET 3 of 5

GROSS AREA = 14,918#
NET AREA = 12,949#

FEB 1 1969