1

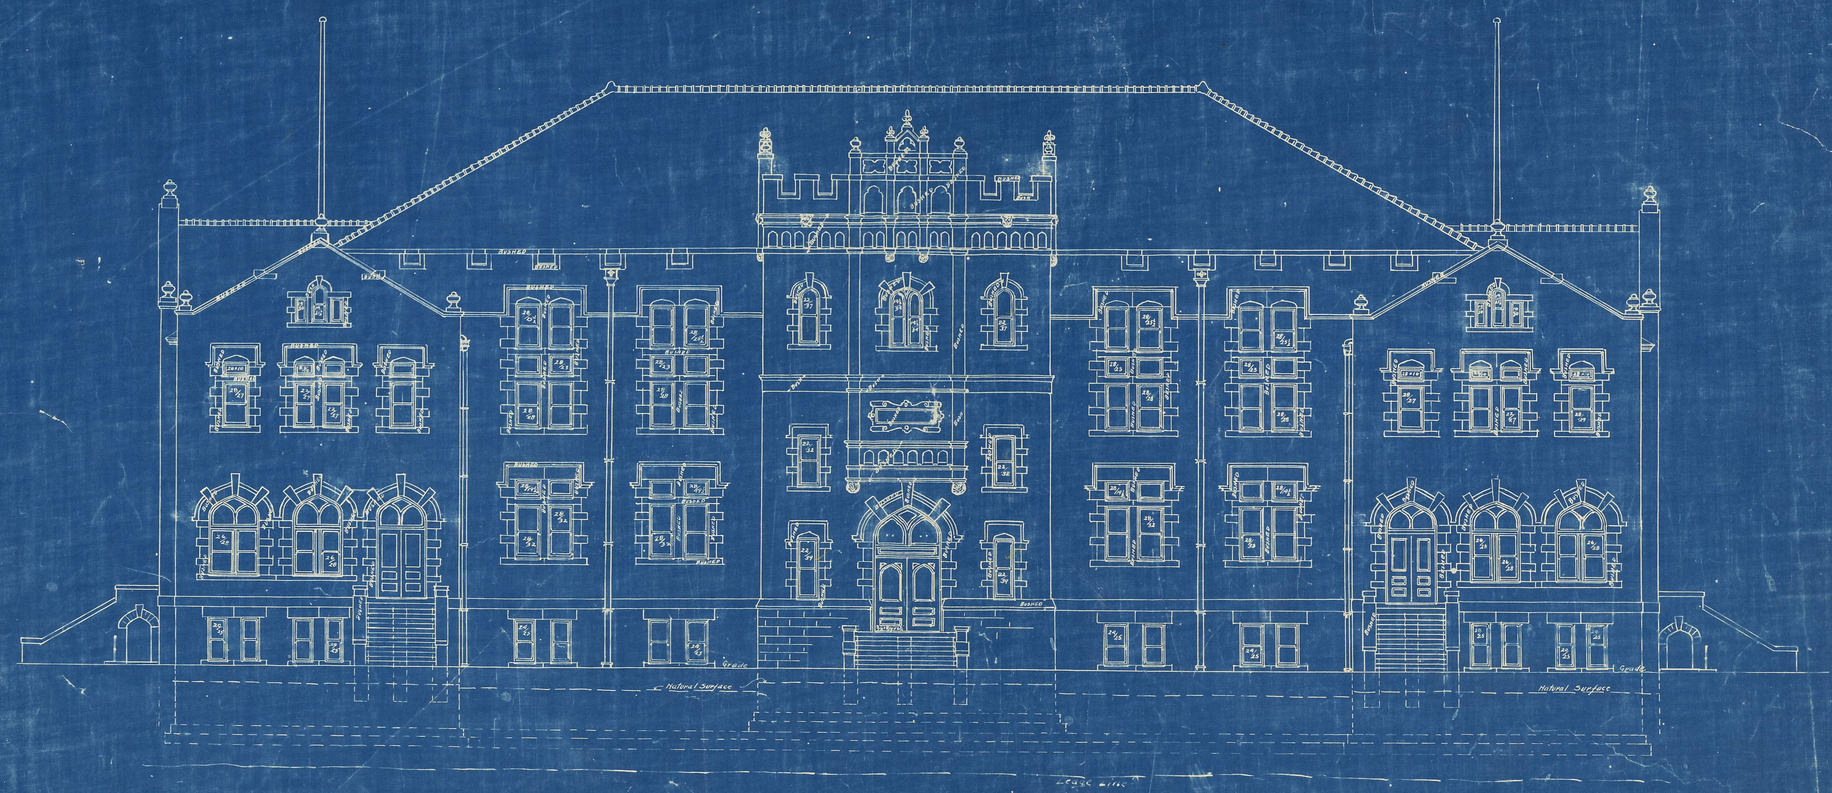

ROBINSON GYM

PLANS OF AUDITORIUM-GYMNASIUM
FOR THE UNIVERSITY OF KANSAS
AT LAWRENCE SCALE 1/8 = ONE FOOT
JOHN T. STANTON STATE ARCHITECT