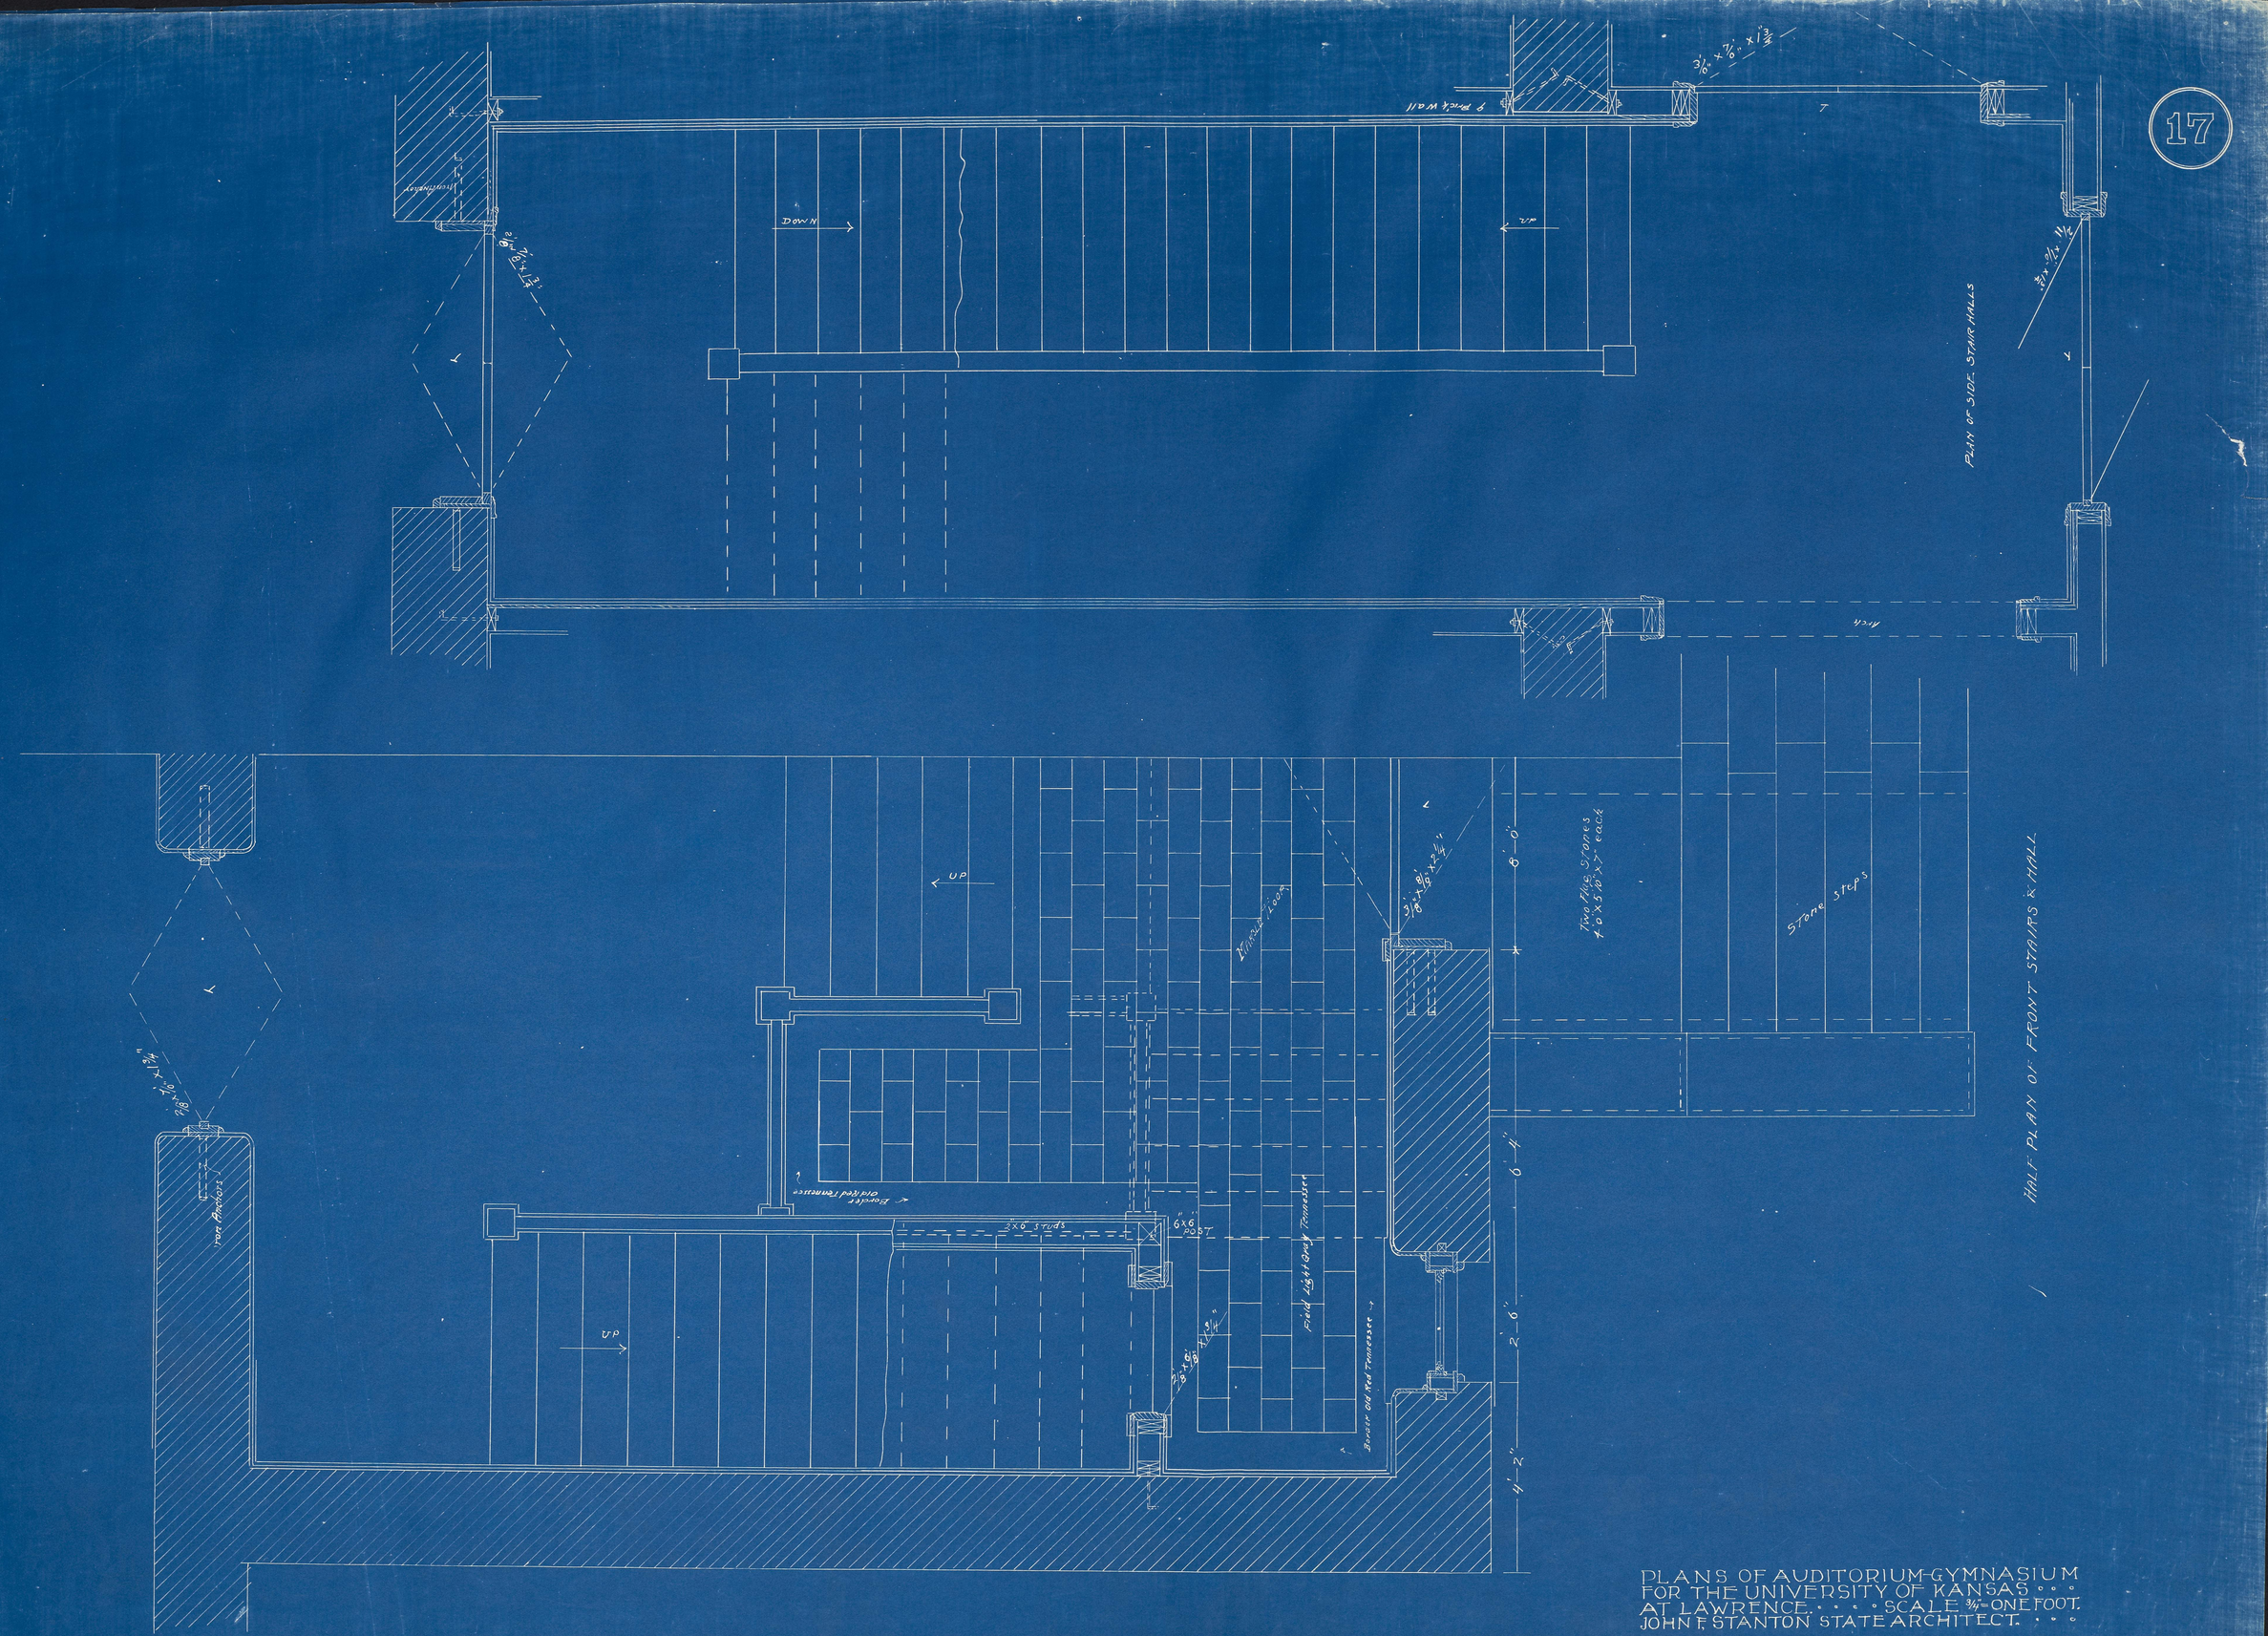

PLANS OF AUDITORIUM-GYMNASIUM
FOR THE UNIVERSITY OF KANSAS . . .
AT LAWRENCE. . . . . SCALE 3/4"=ONE FOOT.
JOHN F. STANTON STATE ARCHITECT. . . .