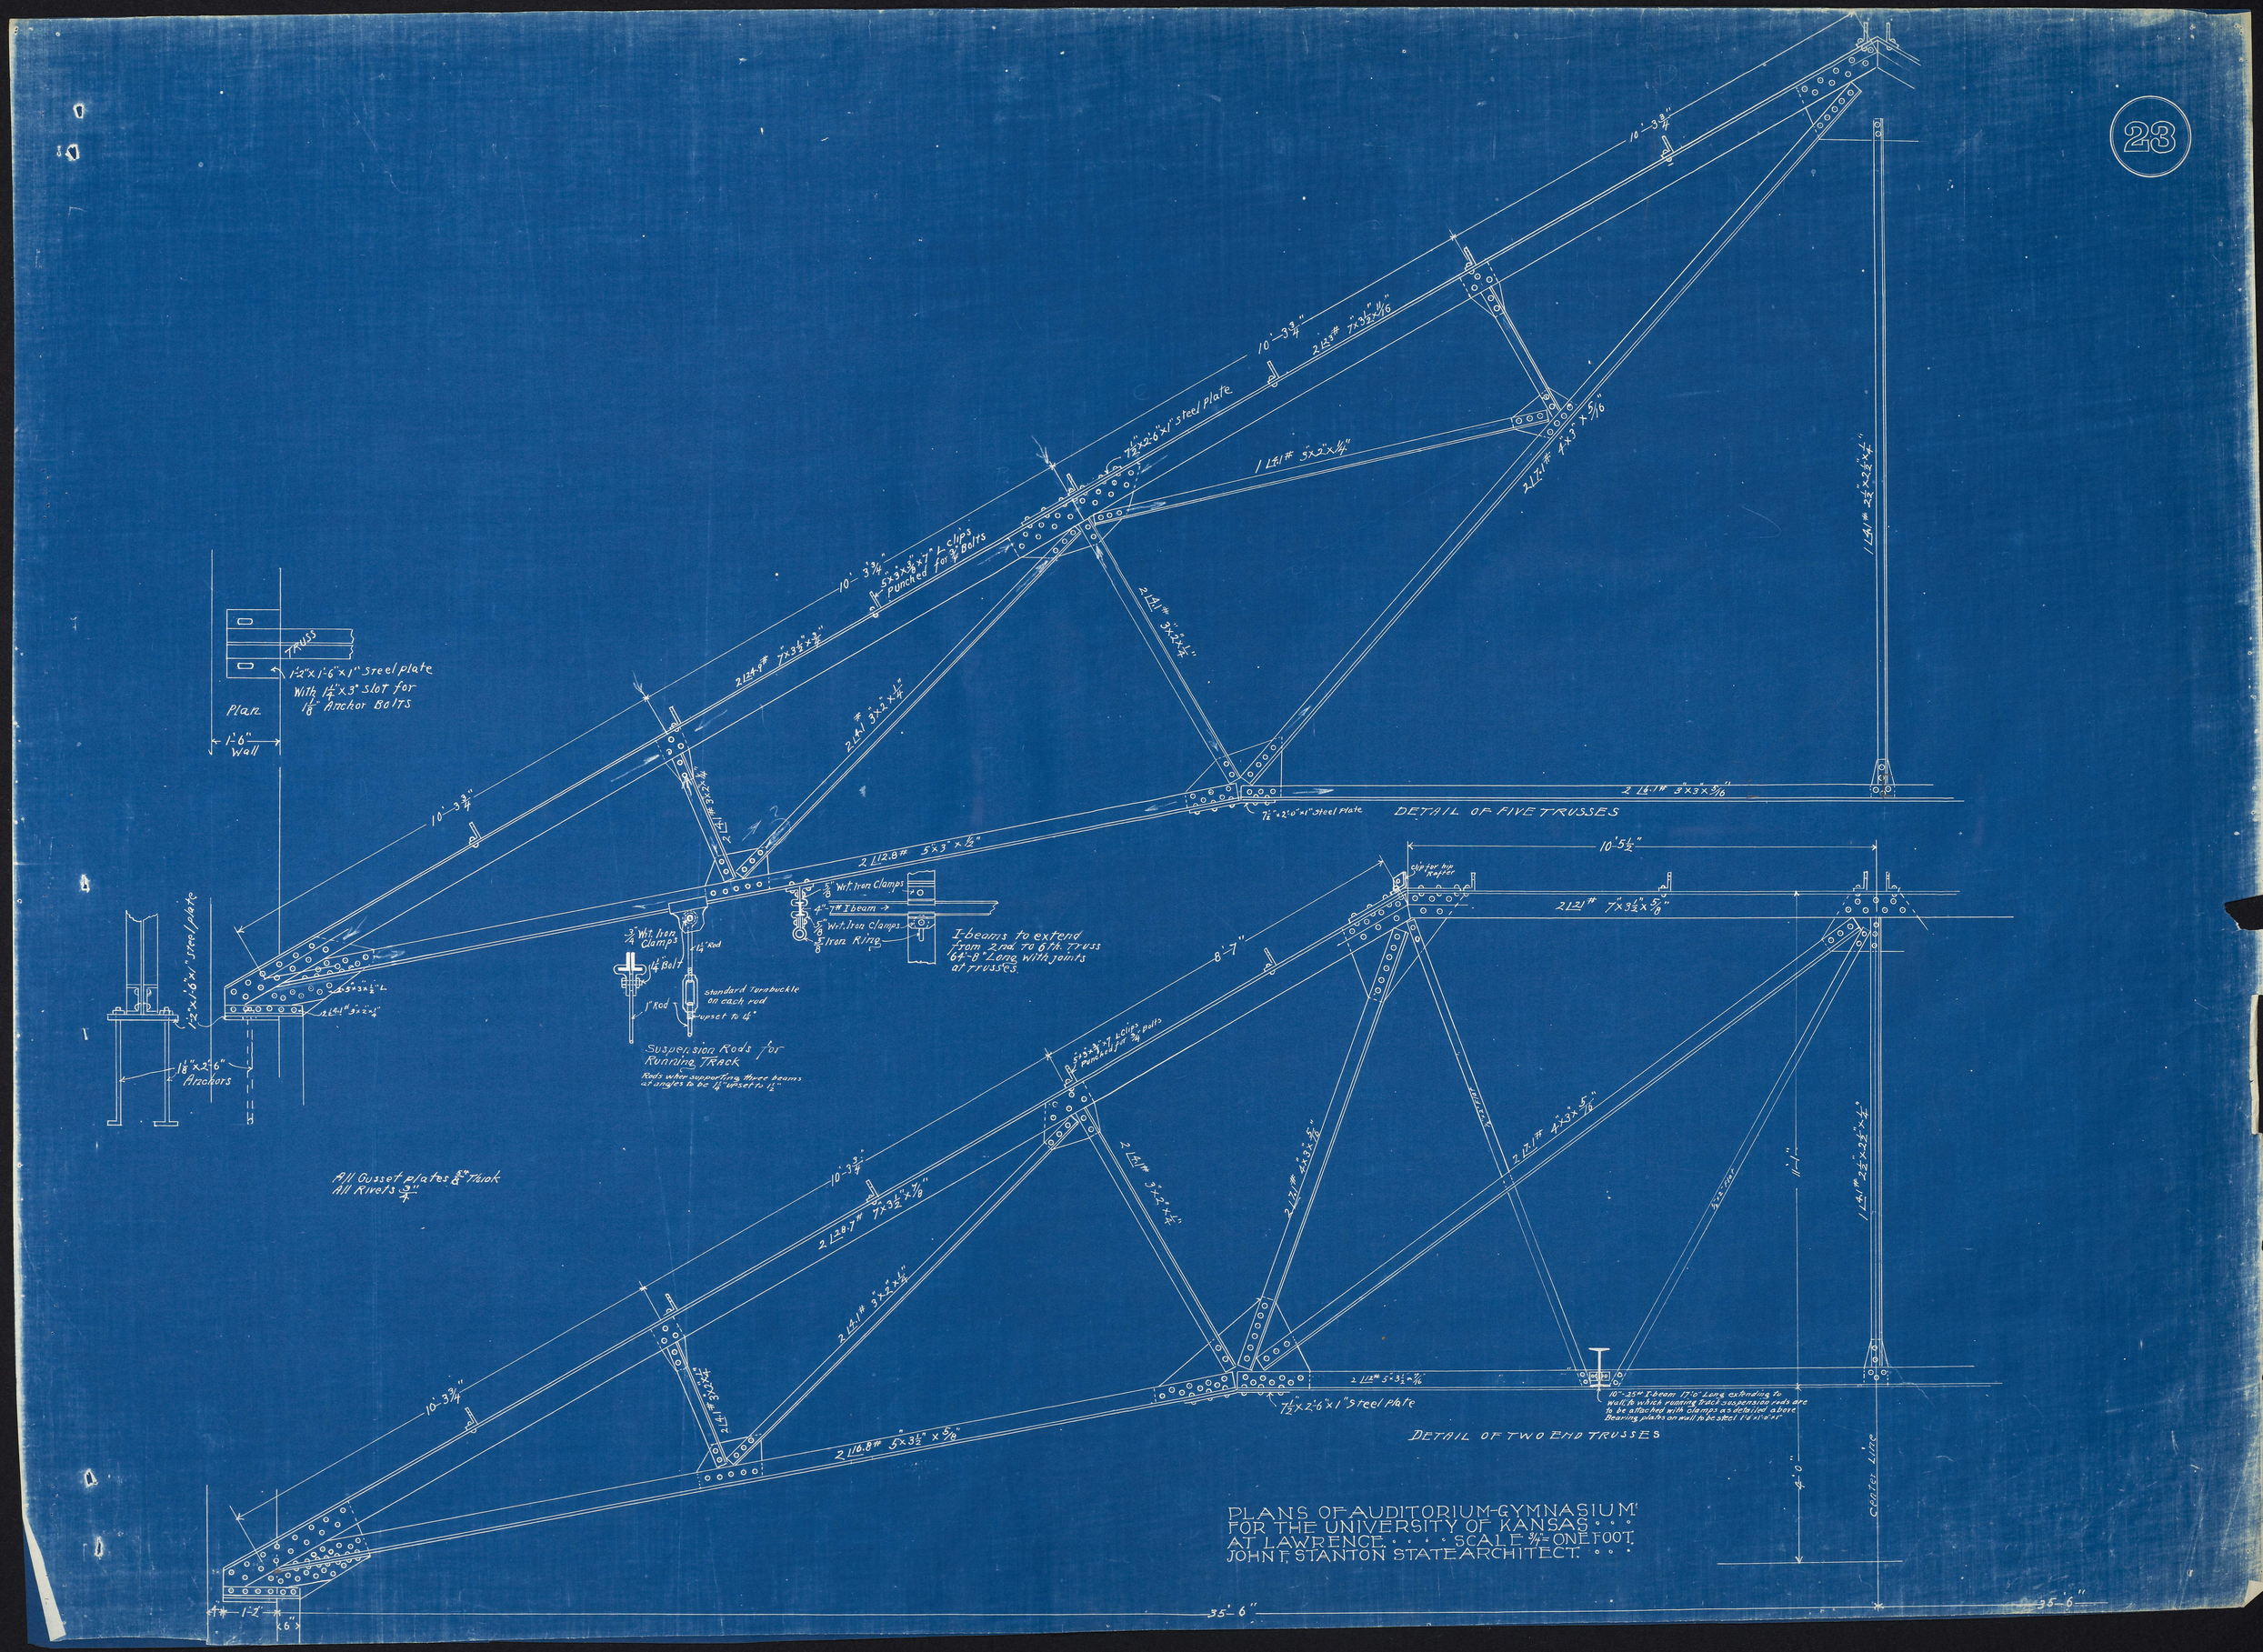

PLANS OF AUDITORIUM-GYMNASIUM
FOR THE UNIVERSITY OF KANSAS . . .
AT LAWRENCE . . . SCALE ¾" = ONE FOOT.
JOHN T. STANTON STATE ARCHITECT. . . .