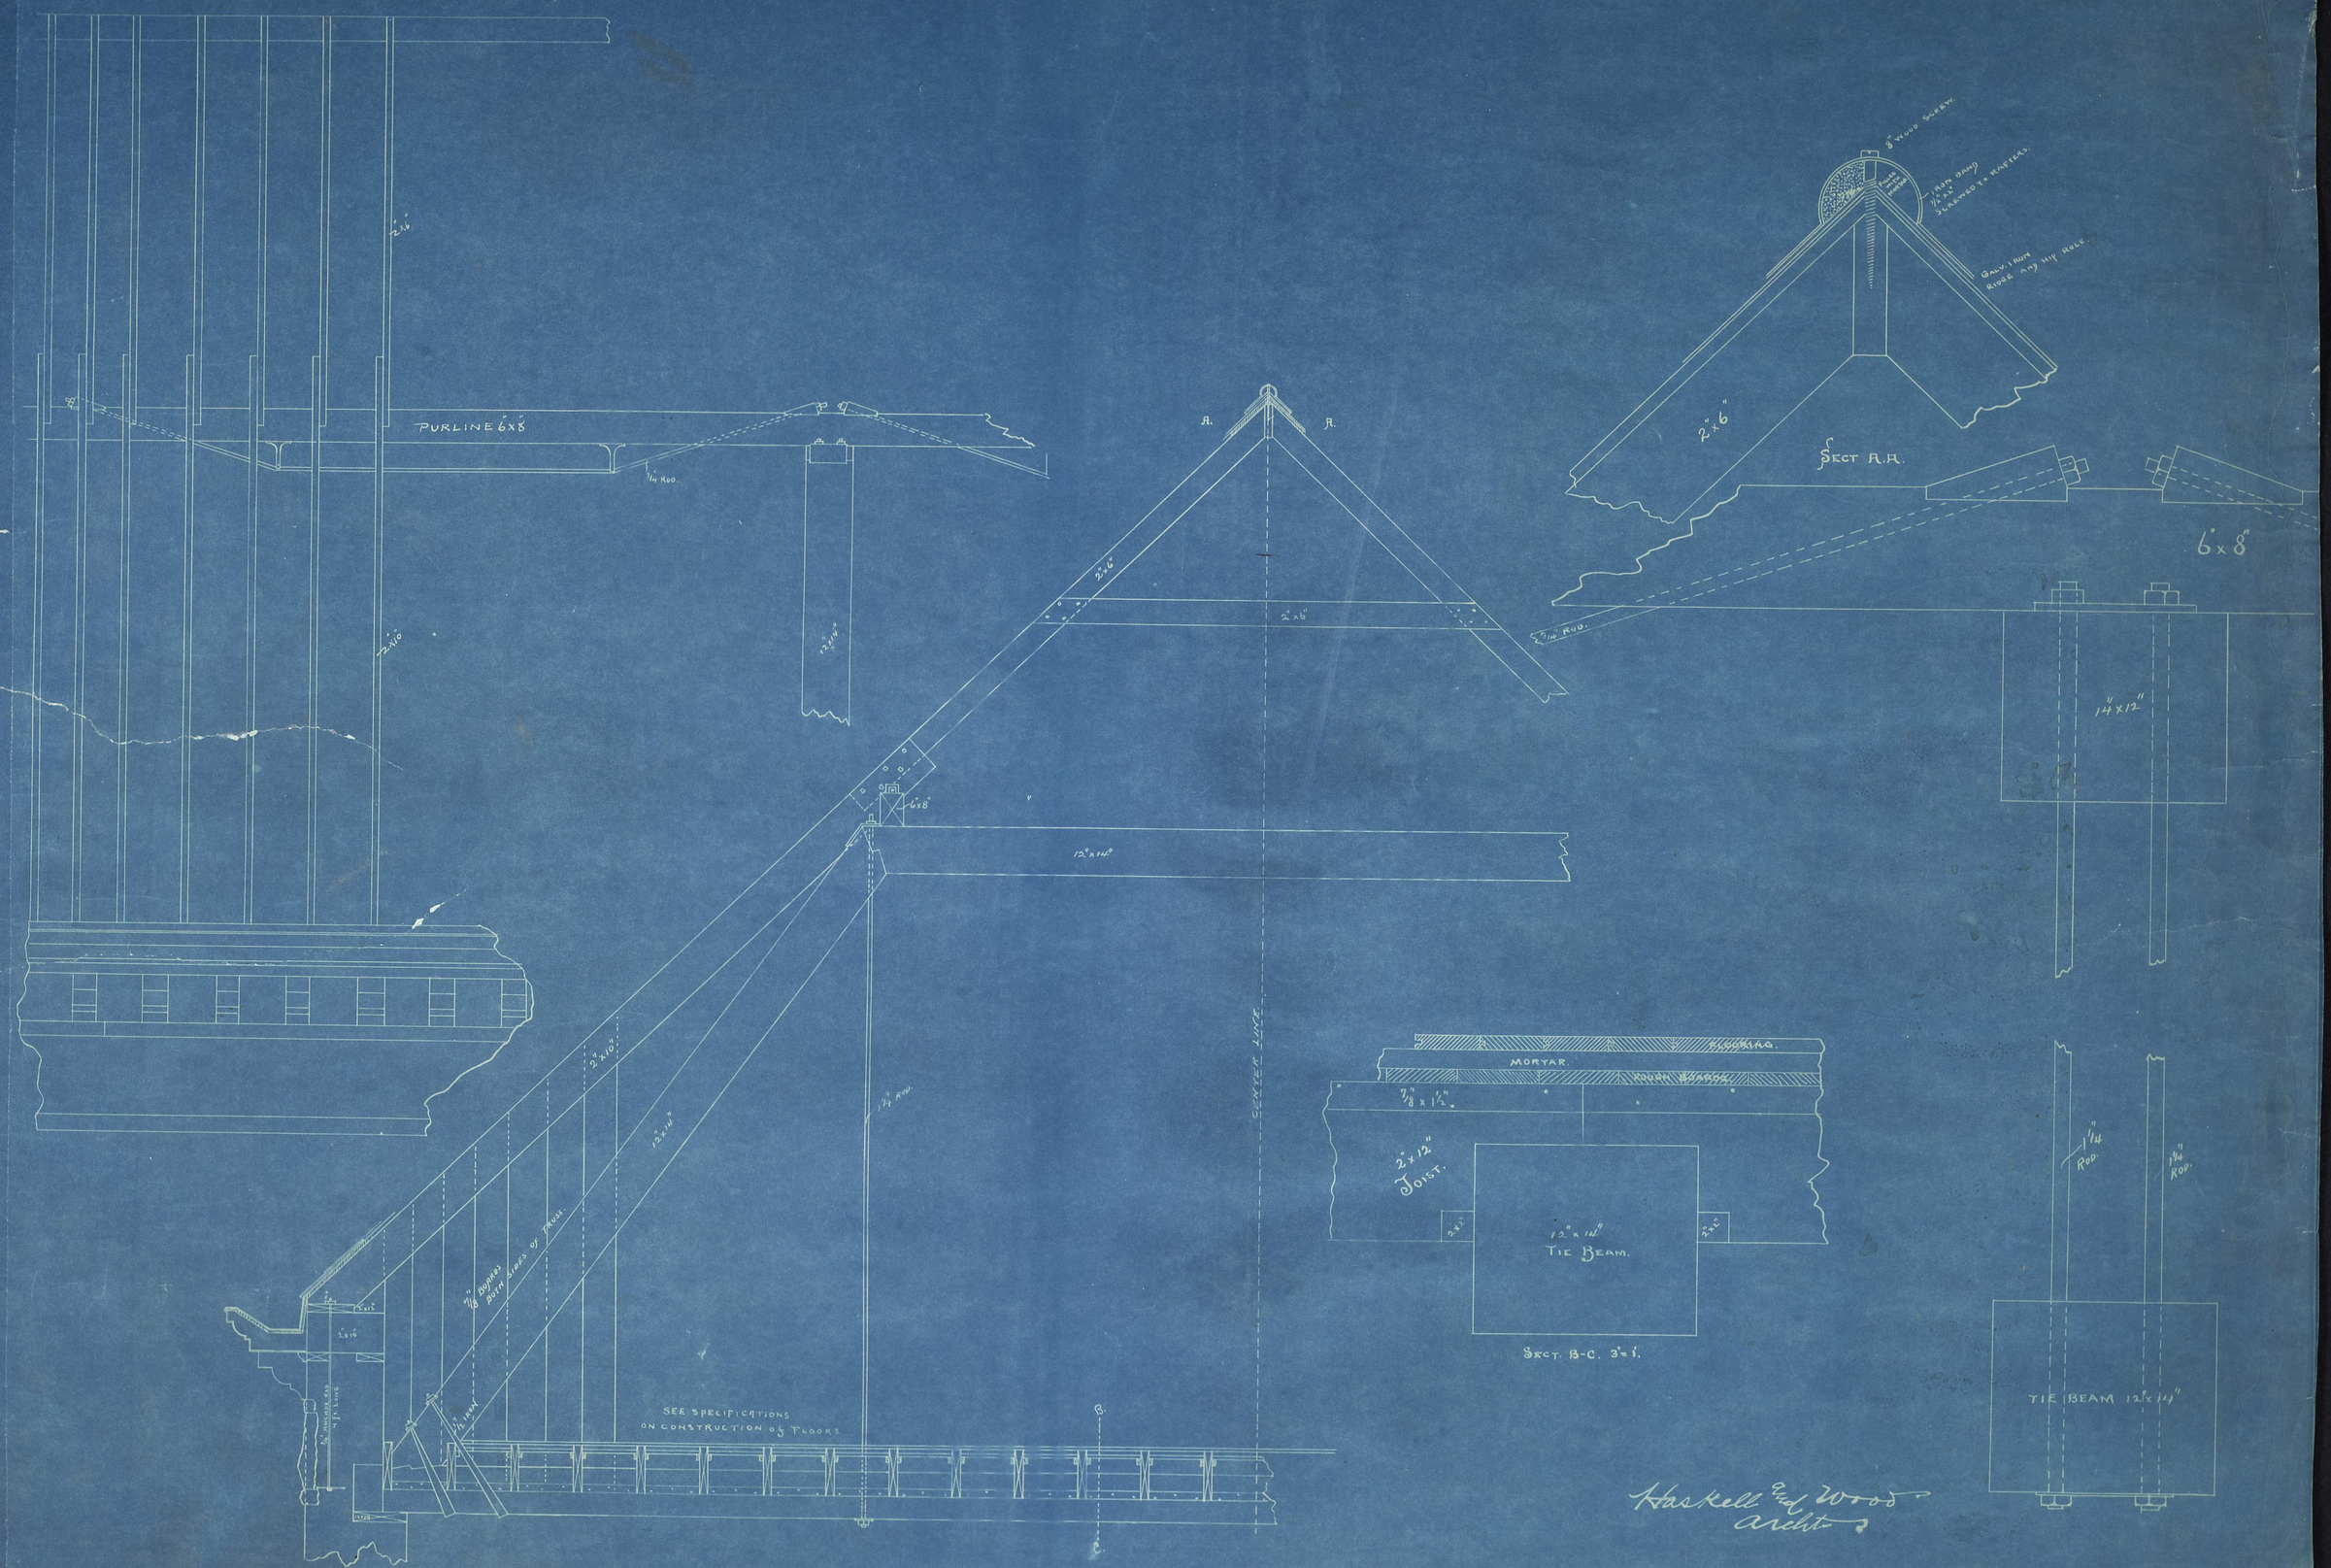
PURLINE 6x8
1/4 ROD
2x6
2x10
A.
A.
2x6
2x6
2x6
6x8
12x14
12x14
1 1/4 ROD
CENTER LINE
2x10
12x14
7/8 BOLTS BOTH SIDES OF TRUSS
1/2 ROD
SEE SPECIFICATIONS ON CONSTRUCTION OF FLOORS
B.
2x10
2x10
3/4 ANCHOR ROD 7 ft LONG
8" WOOD SCREW
IRON BAND 1/4 x 2 STRAPPED TO RAFTERS
GALV. IRON RIDGE AND HIP ROLL
2x6
SECT A.A.
6x8
5/16 ROD.
14x12
MORTAR
7/8 x 1 1/4
2x12 JOIST.
2x6
12 x 14 TIE BEAM.
2x6
SECT. B-C. 3"=1'
1 1/4 ROD
1 1/4 ROD
TIE BEAM 12 x 14
Haskell and Wood
Archts