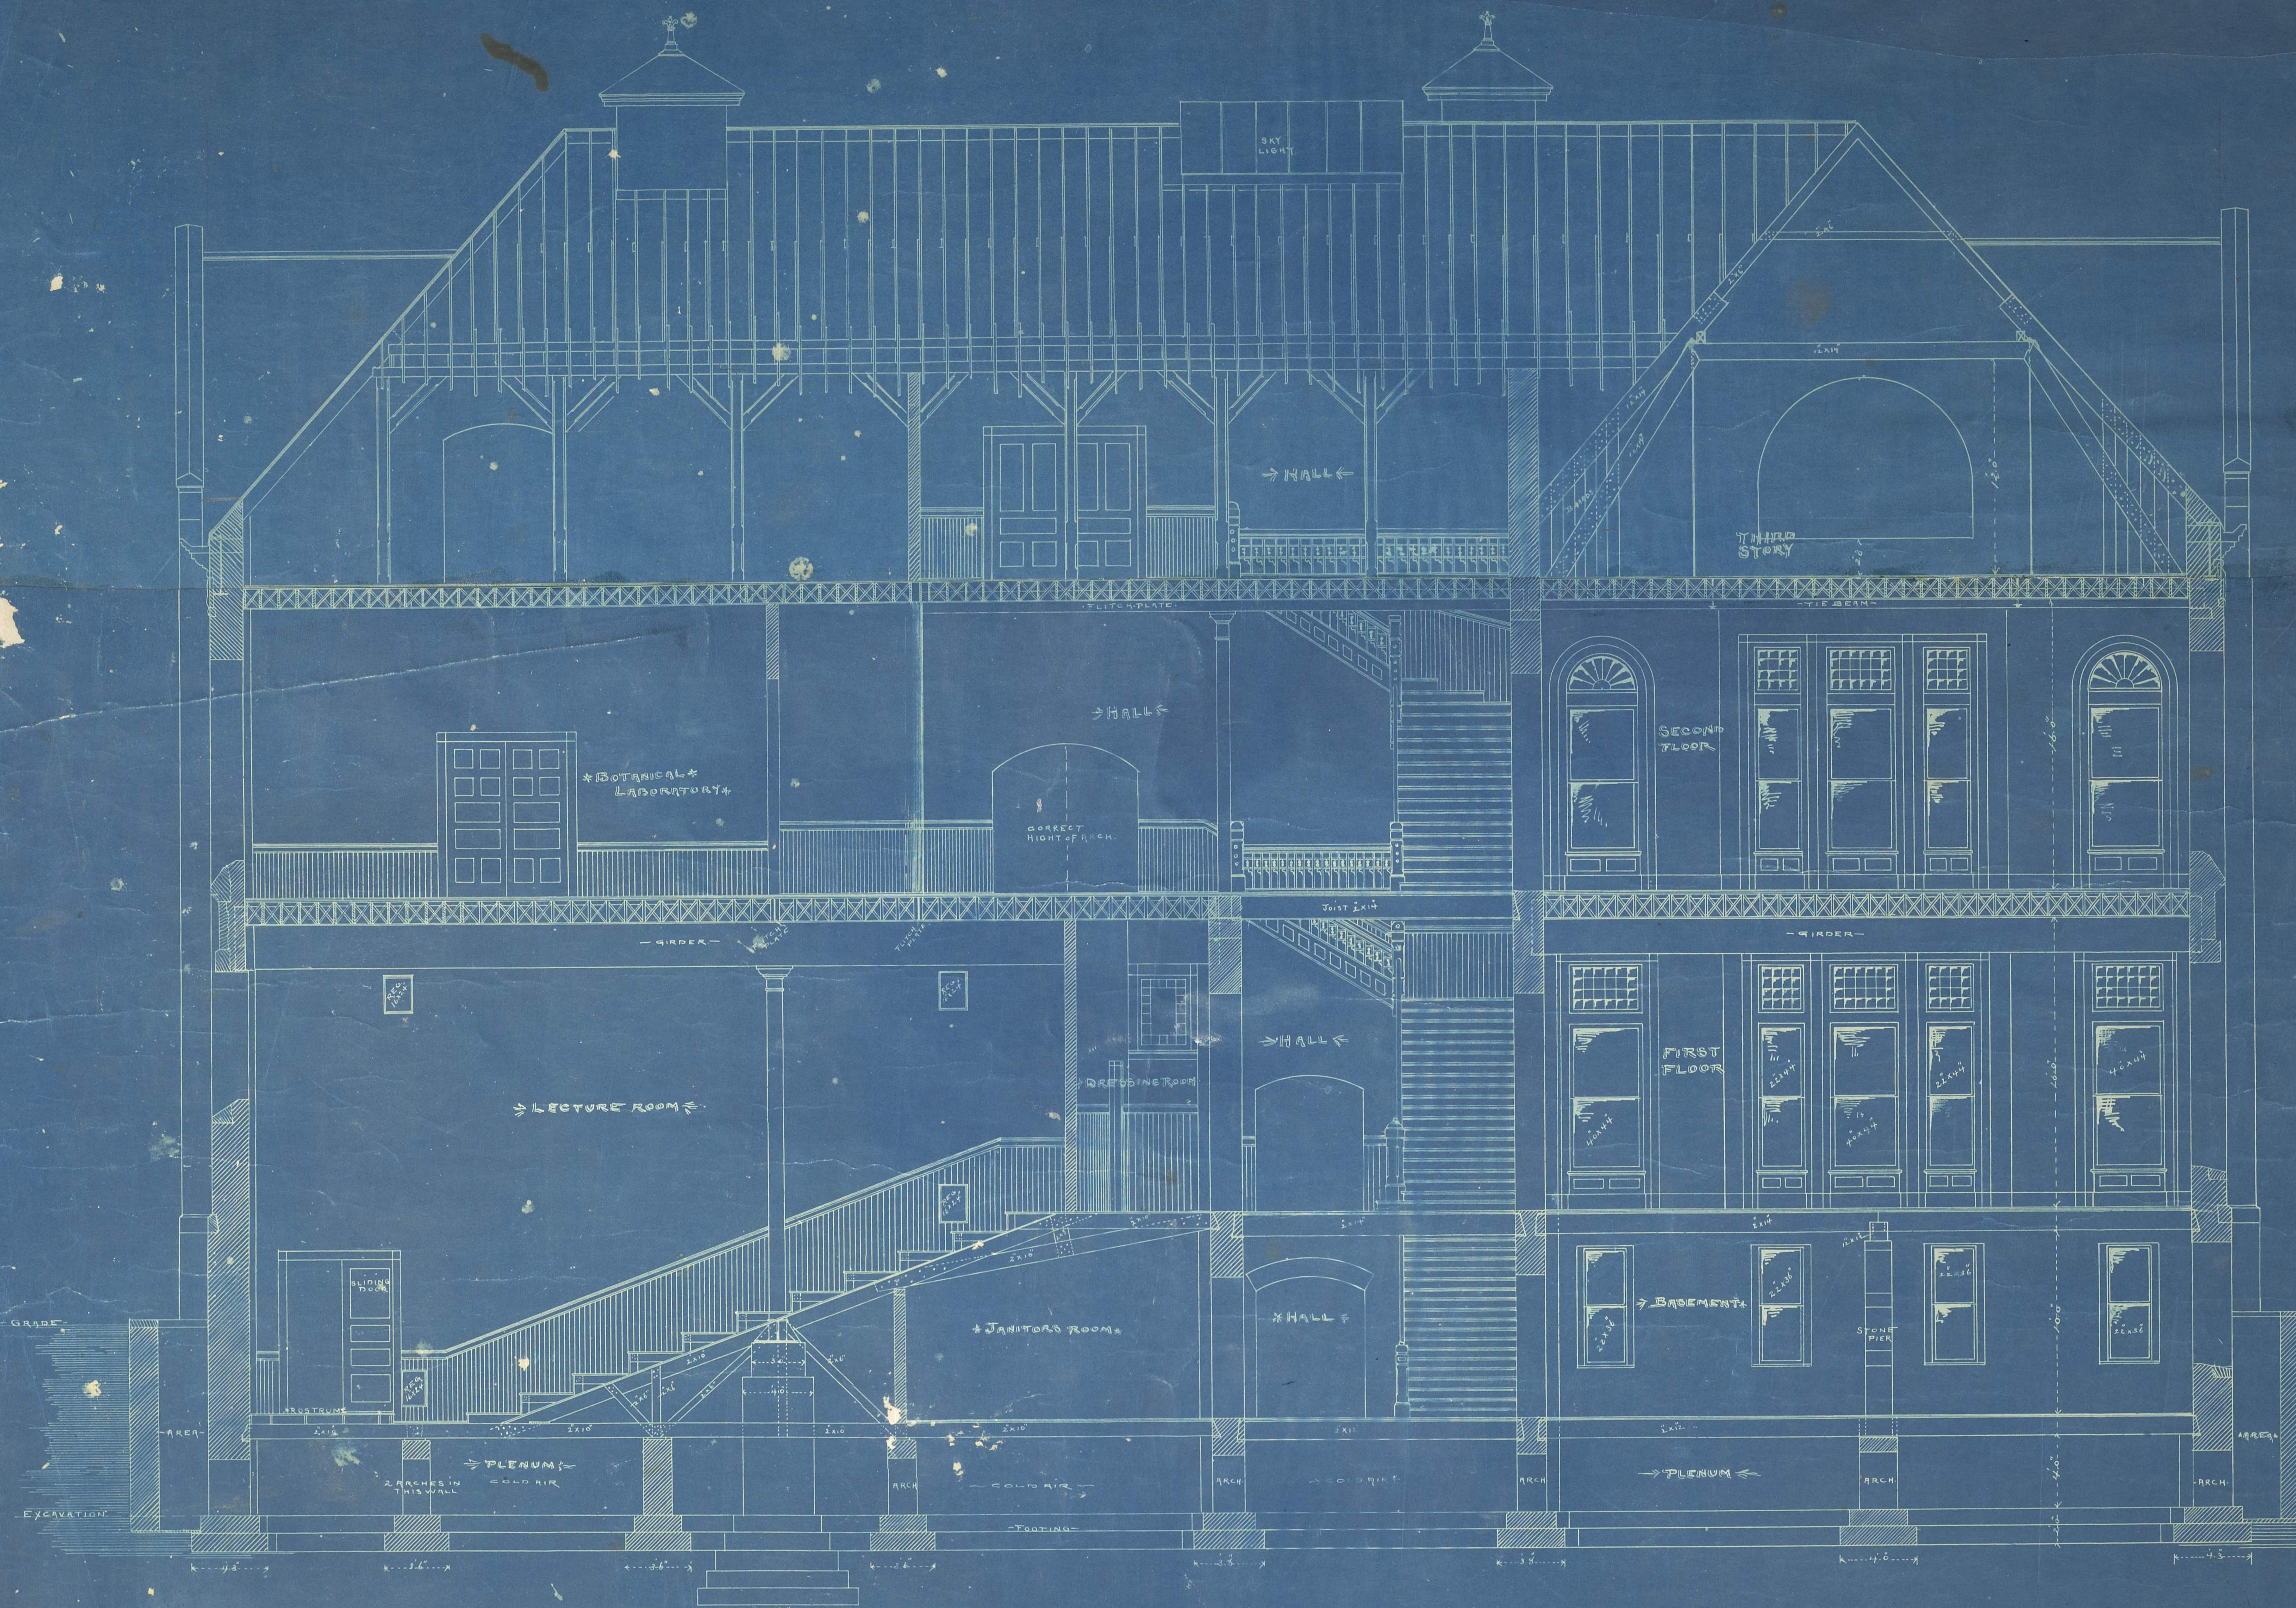

→LONGITUDINAL SECTION←

NATURAL HISTORY BUILDING

STATE UNIVERSITY

LAWRENCE KANS.

1/4" TO 1 FOOT.

HASKELL AND WOOD

ARCTS.