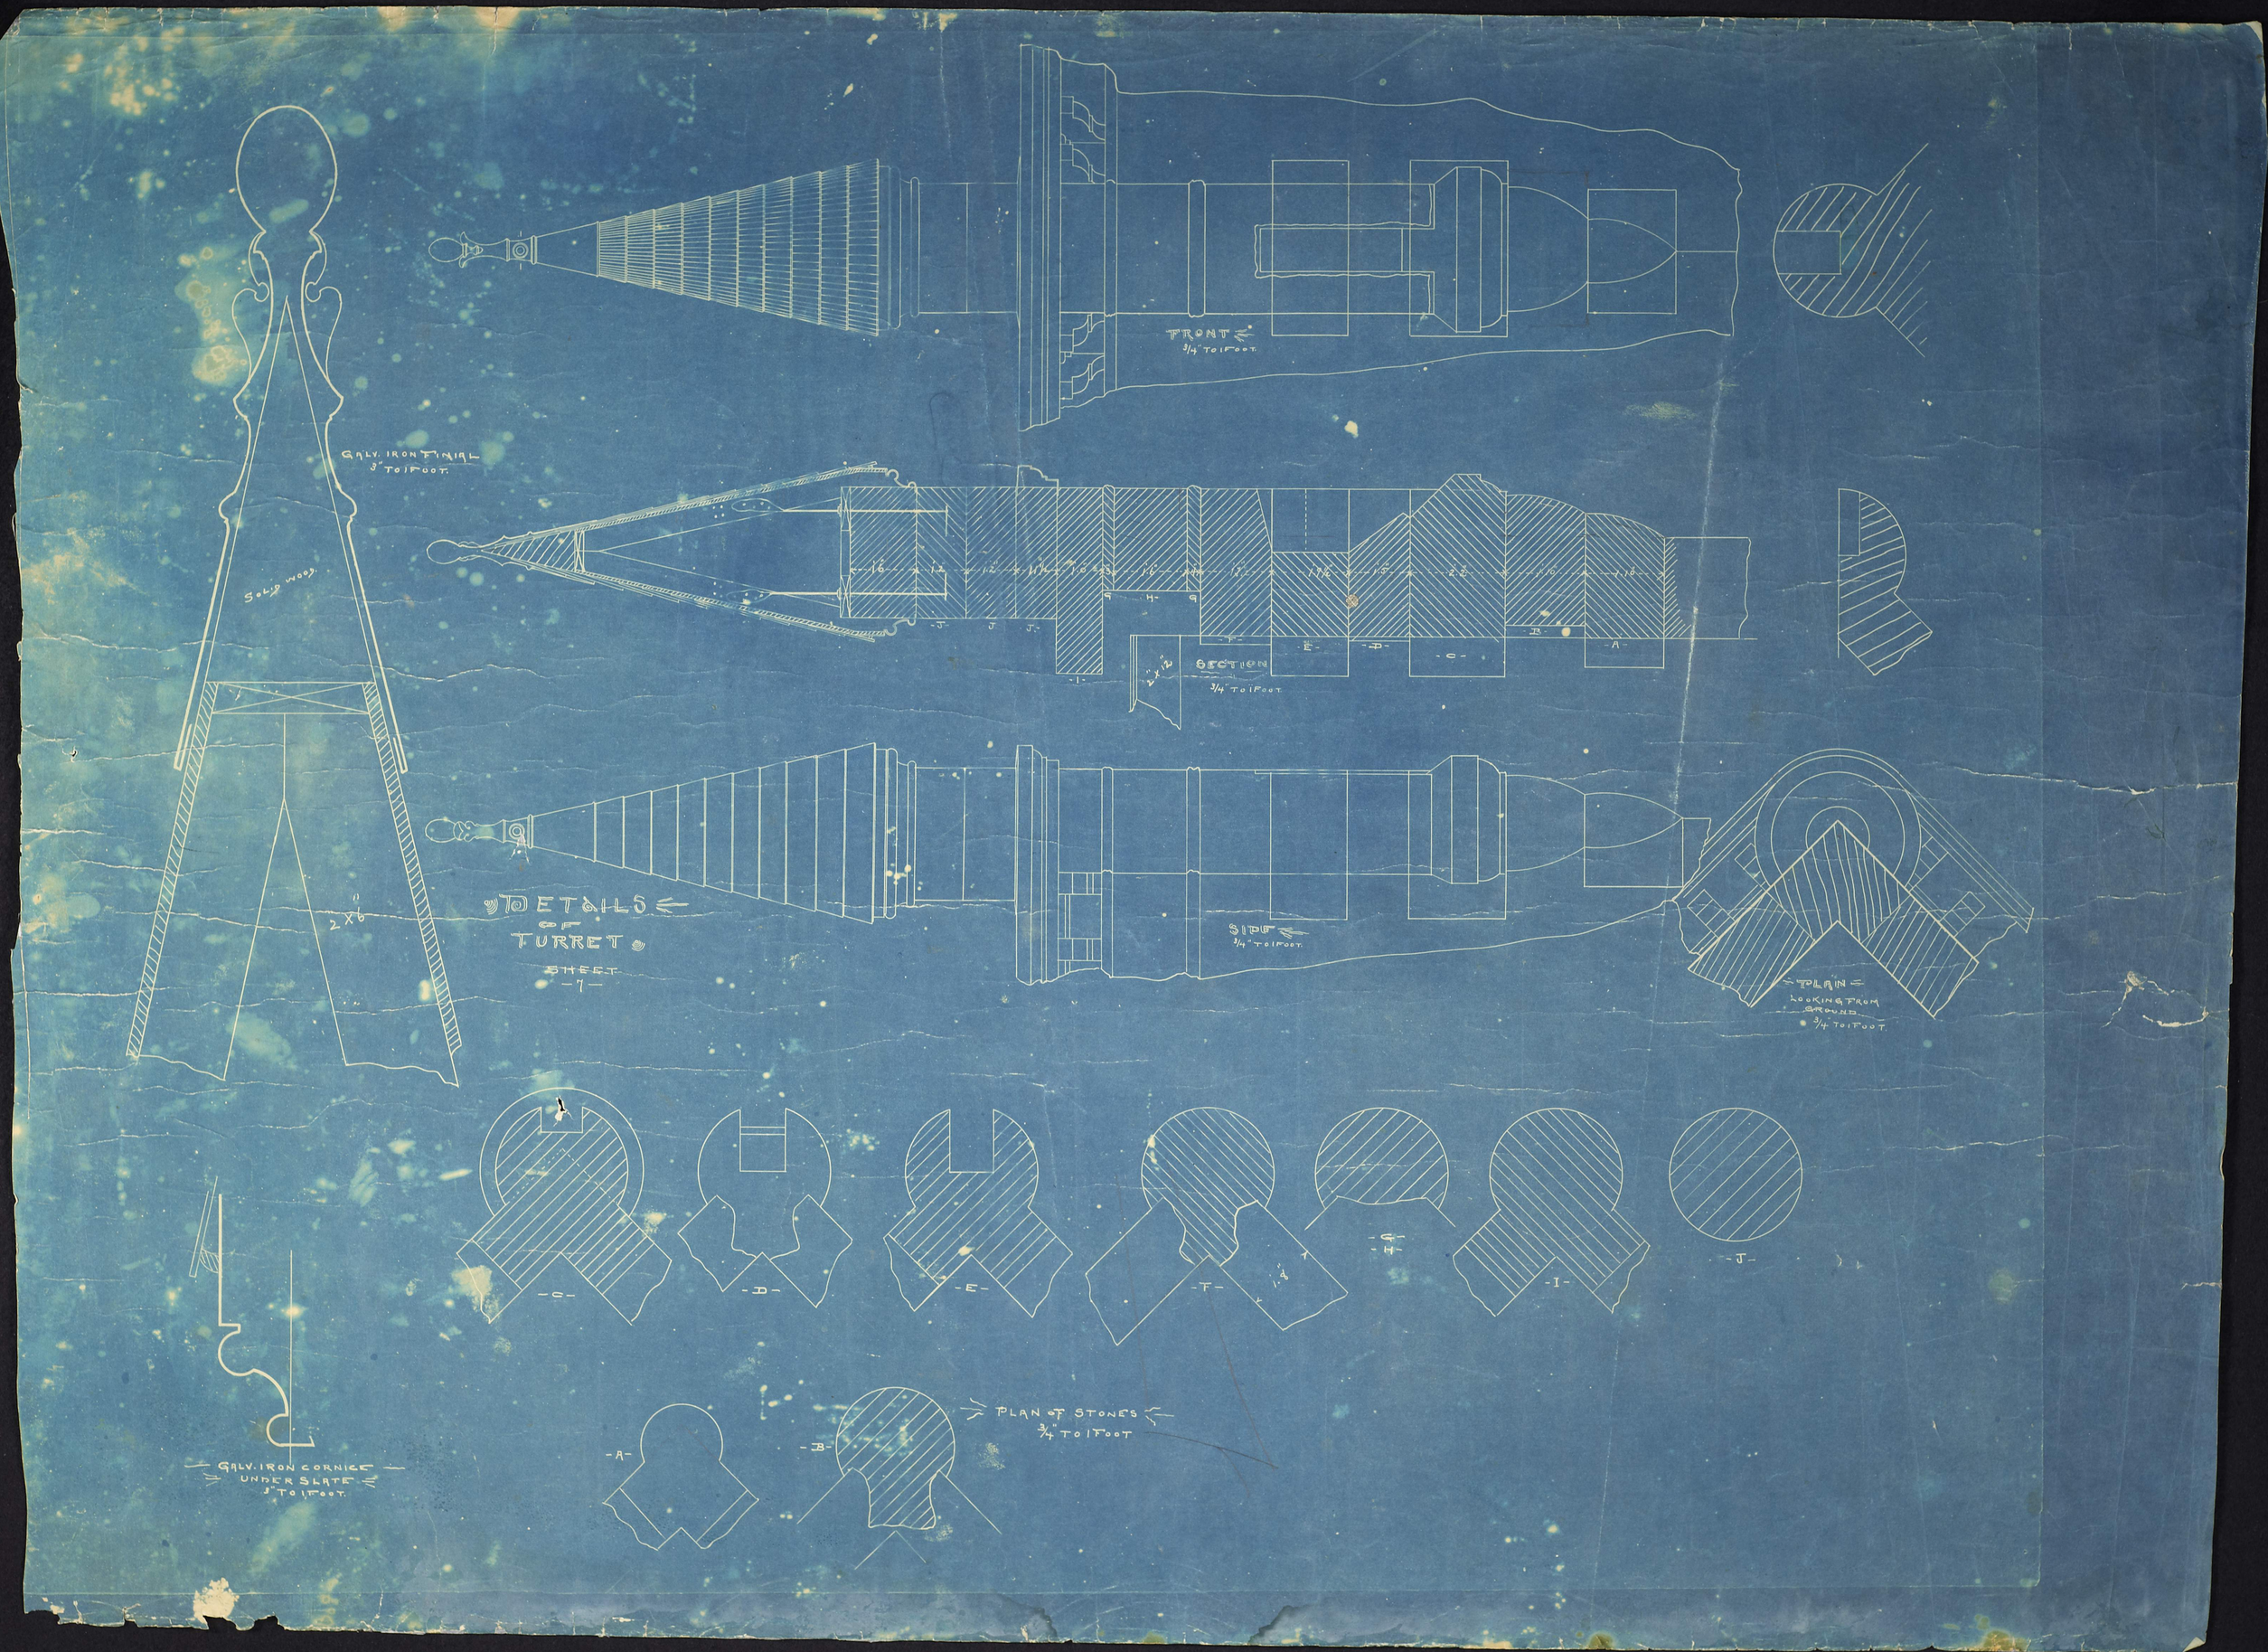
FRONT
3/4" TO 1 FOOT
GALV. IRON FINIAL
3" TO 1 FOOT
SOLID WOOD
SECTION
3/4" TO 1 FOOT
DETAILS OF TURRET
SHEET -7-
SIDE
3/4" TO 1 FOOT
PLAIN
LOOKING FROM GROUND
3/4" TO 1 FOOT
2 X 6
-C-
-D-
-E-
-F-
-G-
-H-
-I-
-J-
-A-
-B-
PLAN OF STONES
3/4" TO 1 FOOT
GALV. IRON CORNICE
UNDER SLATE
3" TO 1 FOOT