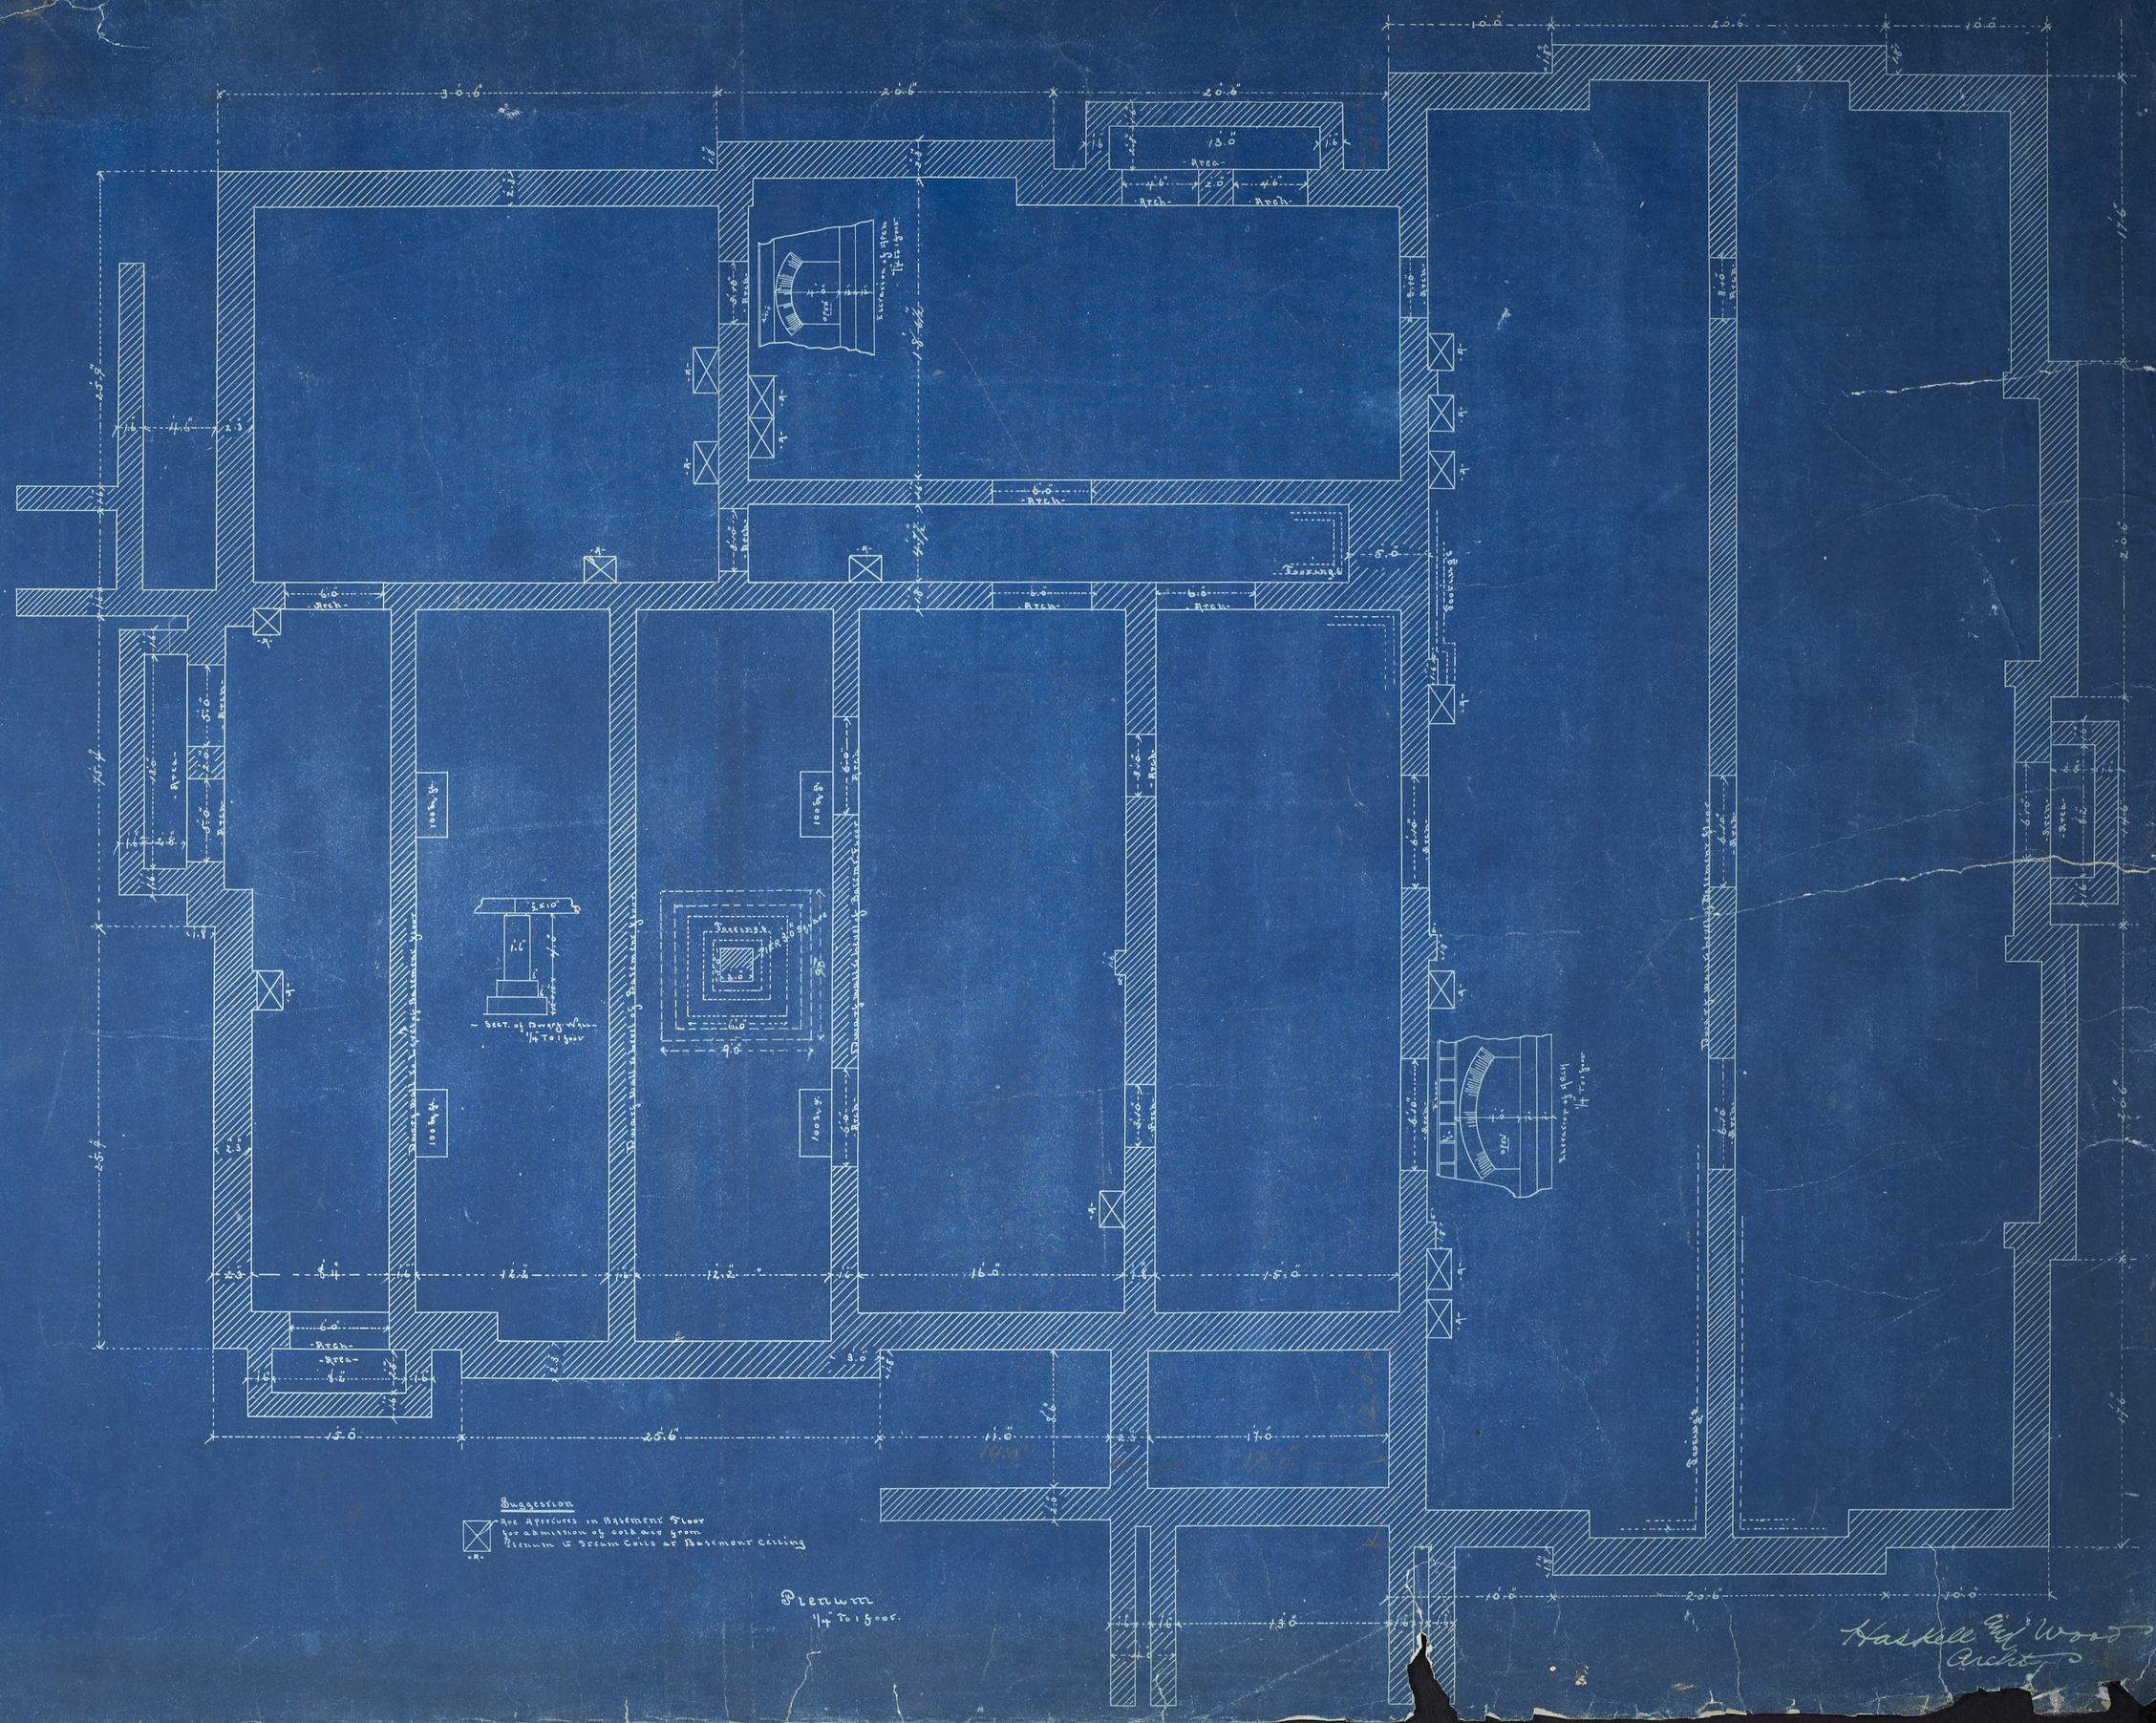
Suggestion
Are Apertures in Basement Floor
for admission of cold air from
Plenum & Steam Coils at Basement Ceiling
Plenum
1/4" To 1 foot.
Haskell and Wood
Archts